




LONDON STRATEGIC HEAT MAIN

Environmental Impact Assessment Scoping Report

Volume 2: Figures

Part 1 of 3

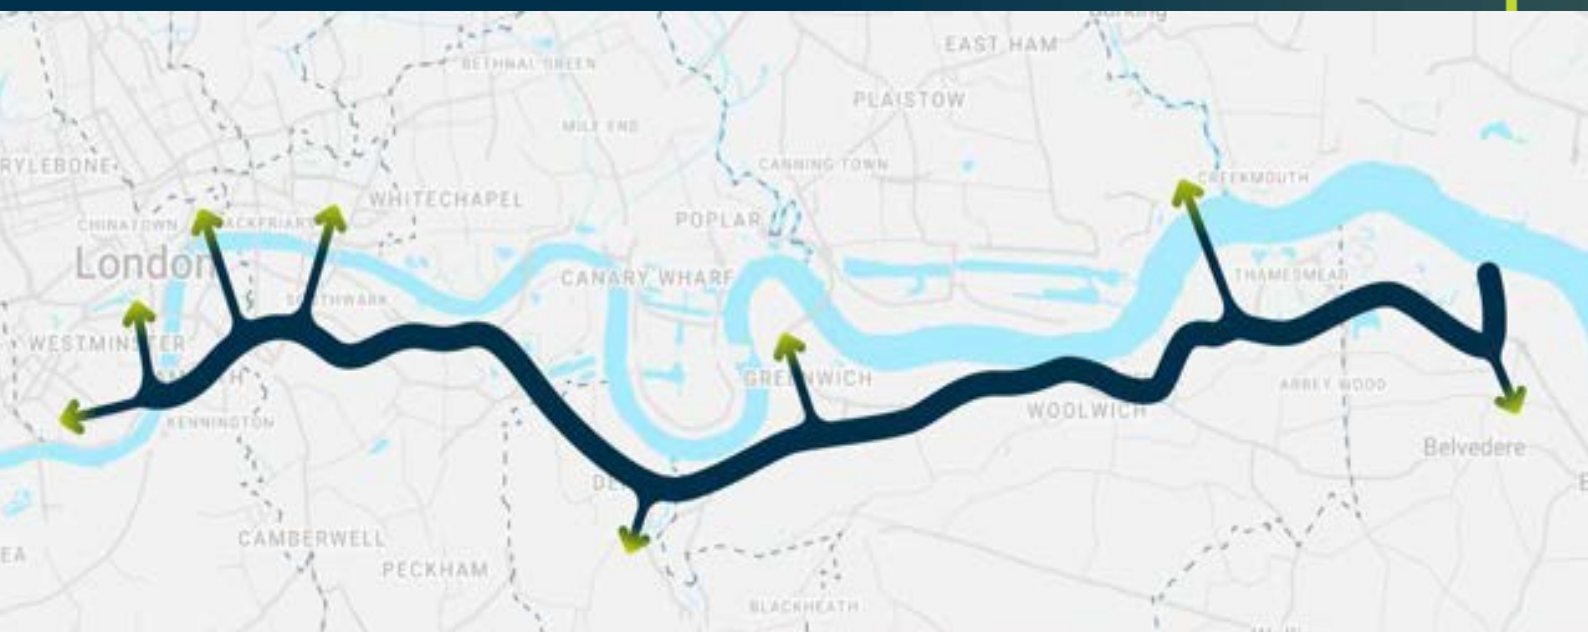

Cory Environmental Holdings Limited

July 2026

Table of Contents

Figure 1-1: EIA Scoping Boundary


Figure 2-1: Components of the Proposed Scheme

Figure 2-2: Key Environmental Constraints

Figure 6-1: Construction Dust Assessment Study Area

Figure 8-1: Ecology Designated Sites Study Area

Figure 1-1: EIA Scoping Boundary

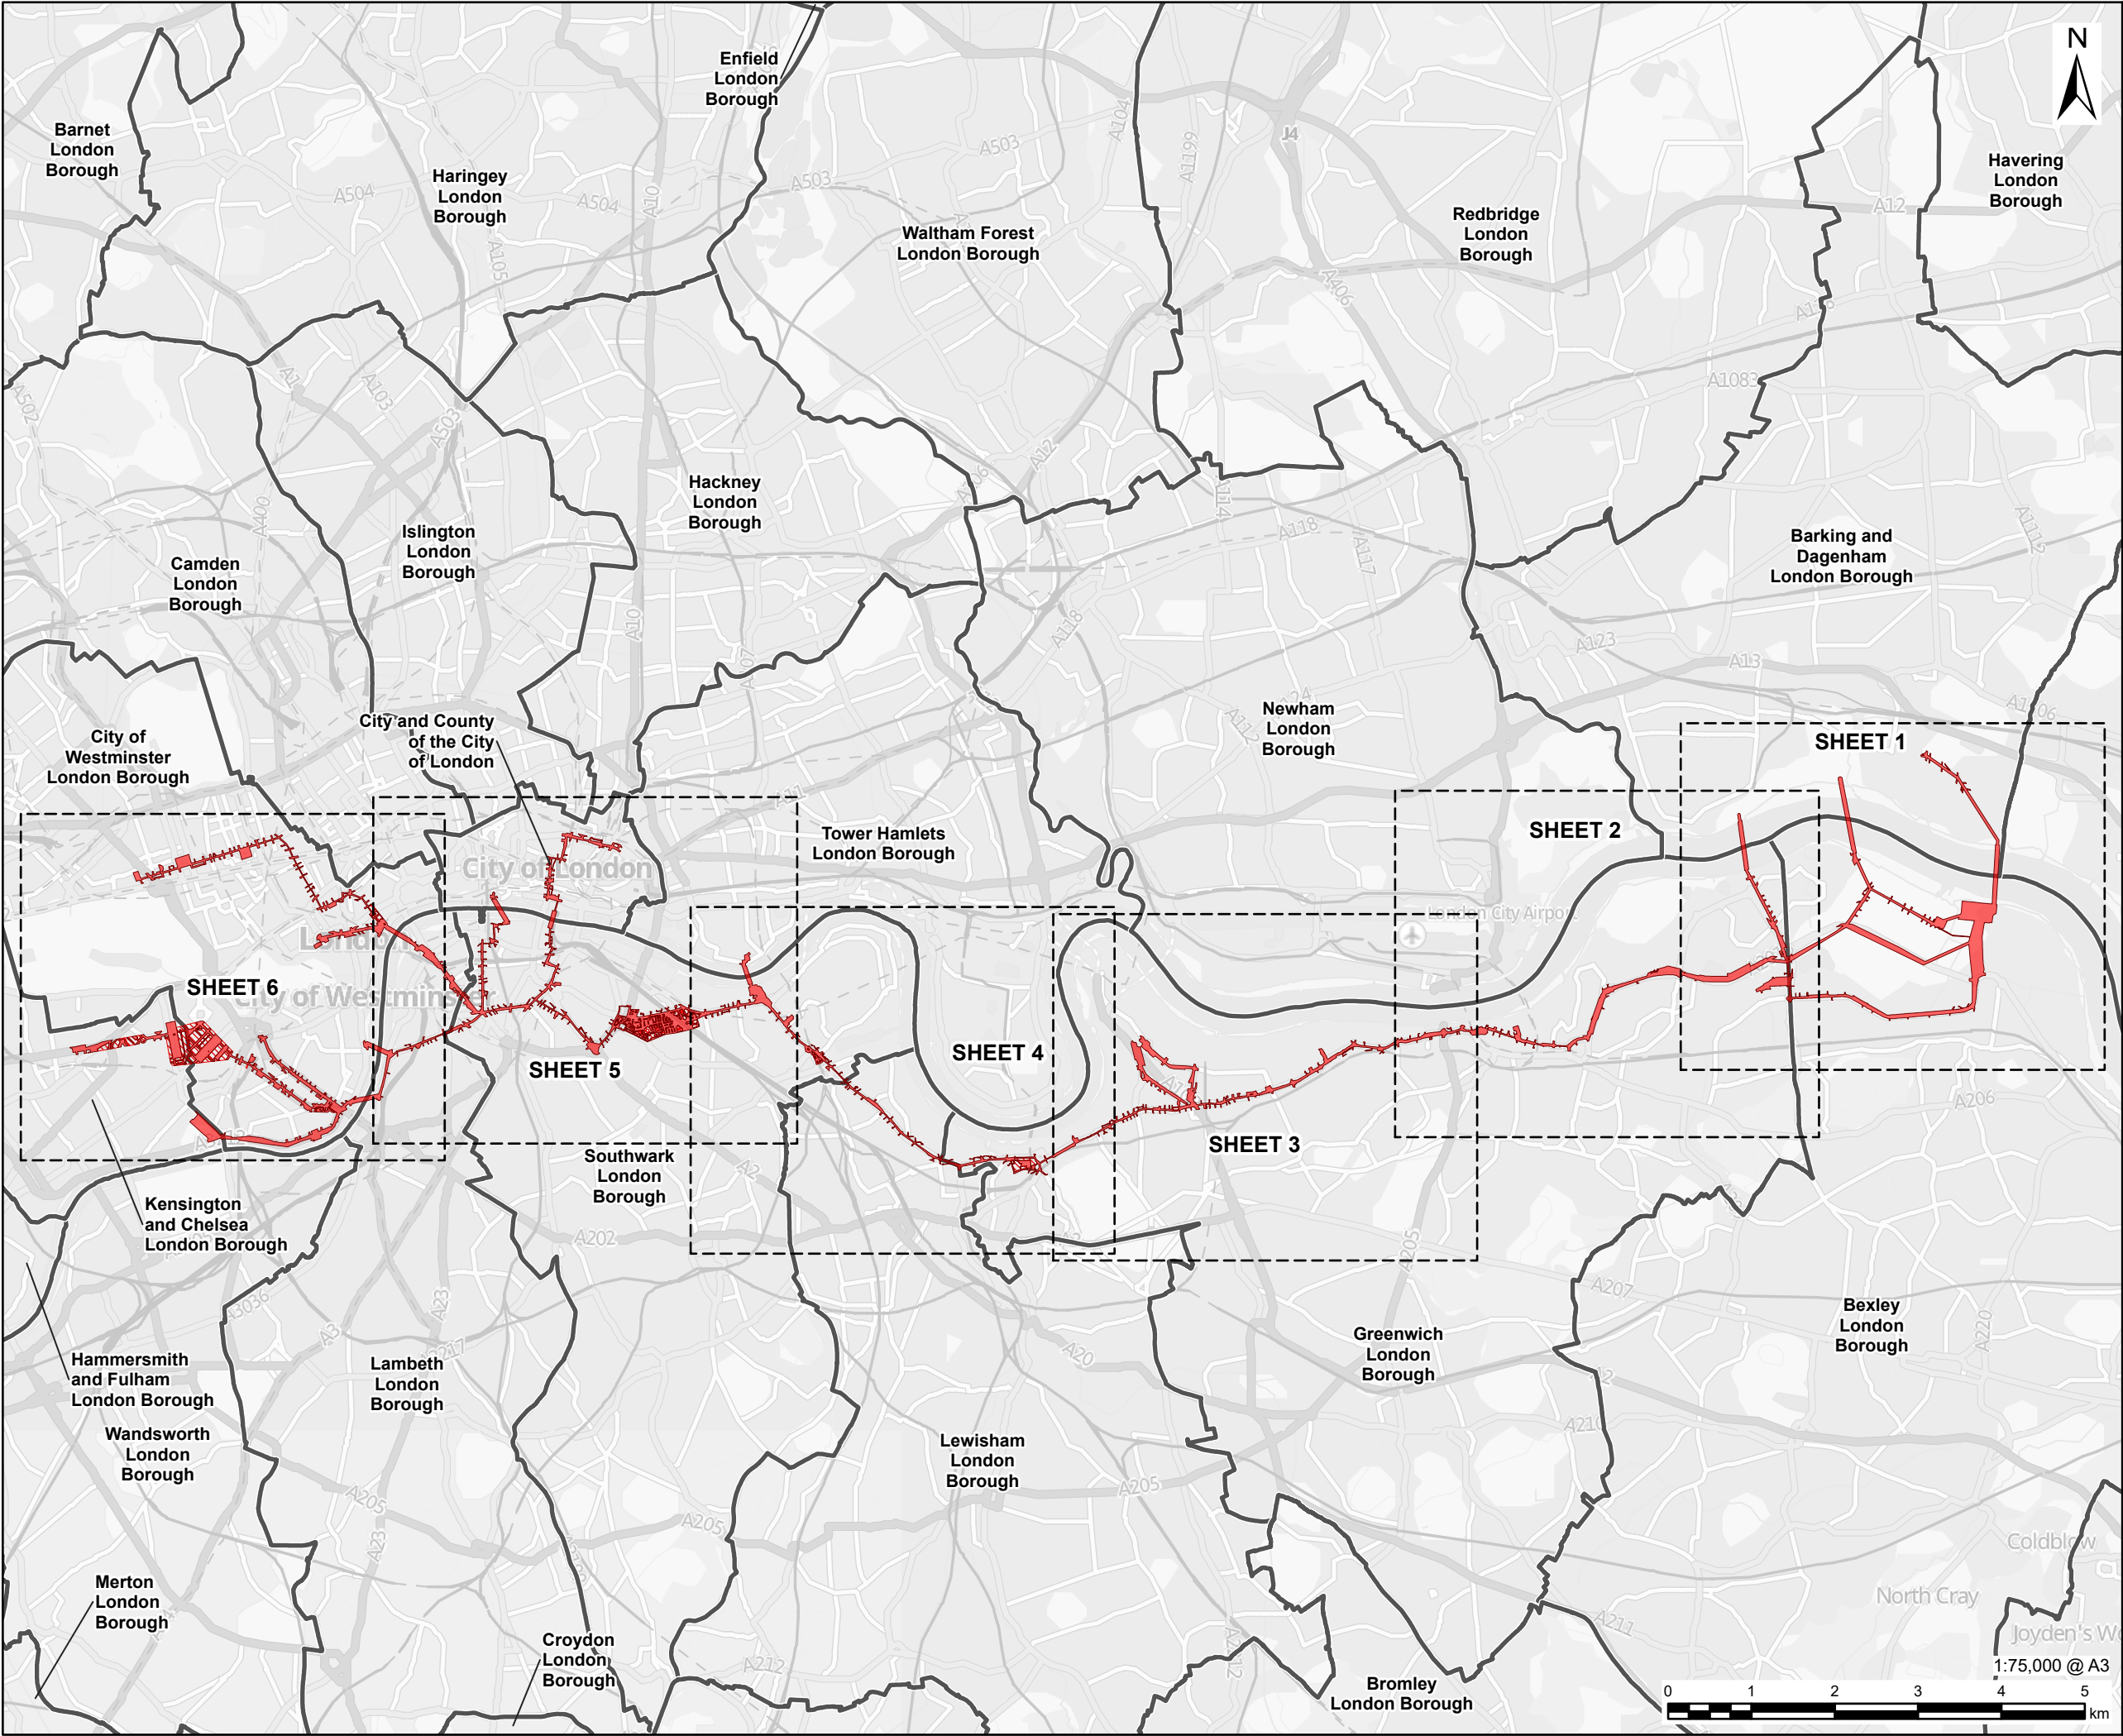

This drawing has been prepared for the use of AECOM's client. It may not be used, modified, reproduced or relied upon by third parties, except as agreed by AECOM or as required by law. AECOM accepts no responsibility, and denies any liability whatsoever, to any party that uses or relies on this drawing without AECOM's express written consent. Do not scale this document. All measurements must be obtained from the stated dimensions.

AECOM

PROJECT

London Strategic Heat
Main

CLIENT

CORY

CONSULTANT

AECOM Limited
Aldgate Tower
2 Leman Street
London, E1 8FA
www.aecom.com

LEGEND

- EIA Scoping Boundary
- EIA Scoping Boundary - Built Form
- London Borough Boundary
- Sheet Extent

NOTES

Contains OS data © Crown copyright and database right 2026. Contains public sector information licensed under the Open Government Licence v3.0.
Contains OS data © Crown Copyright and database right 2026. Contains data from OS Zoomstack. Contains OS data © Crown copyright 2025.

Where buildings are located within the EIA Scoping Boundary, physical works will not, as far as possible, interface with them. Where required, development offsets and other protective measures for existing buildings and structures will be defined as part of ongoing design development for the Proposed Scheme. No demolition works are anticipated to be required as part of the Proposed Scheme.

ISSUE PURPOSE

Scoping Report

PROJECT NUMBER

60766791


FIGURE TITLE

EIA Scoping Boundary

FIGURE NUMBER

Figure 1-1

Overview Sheet

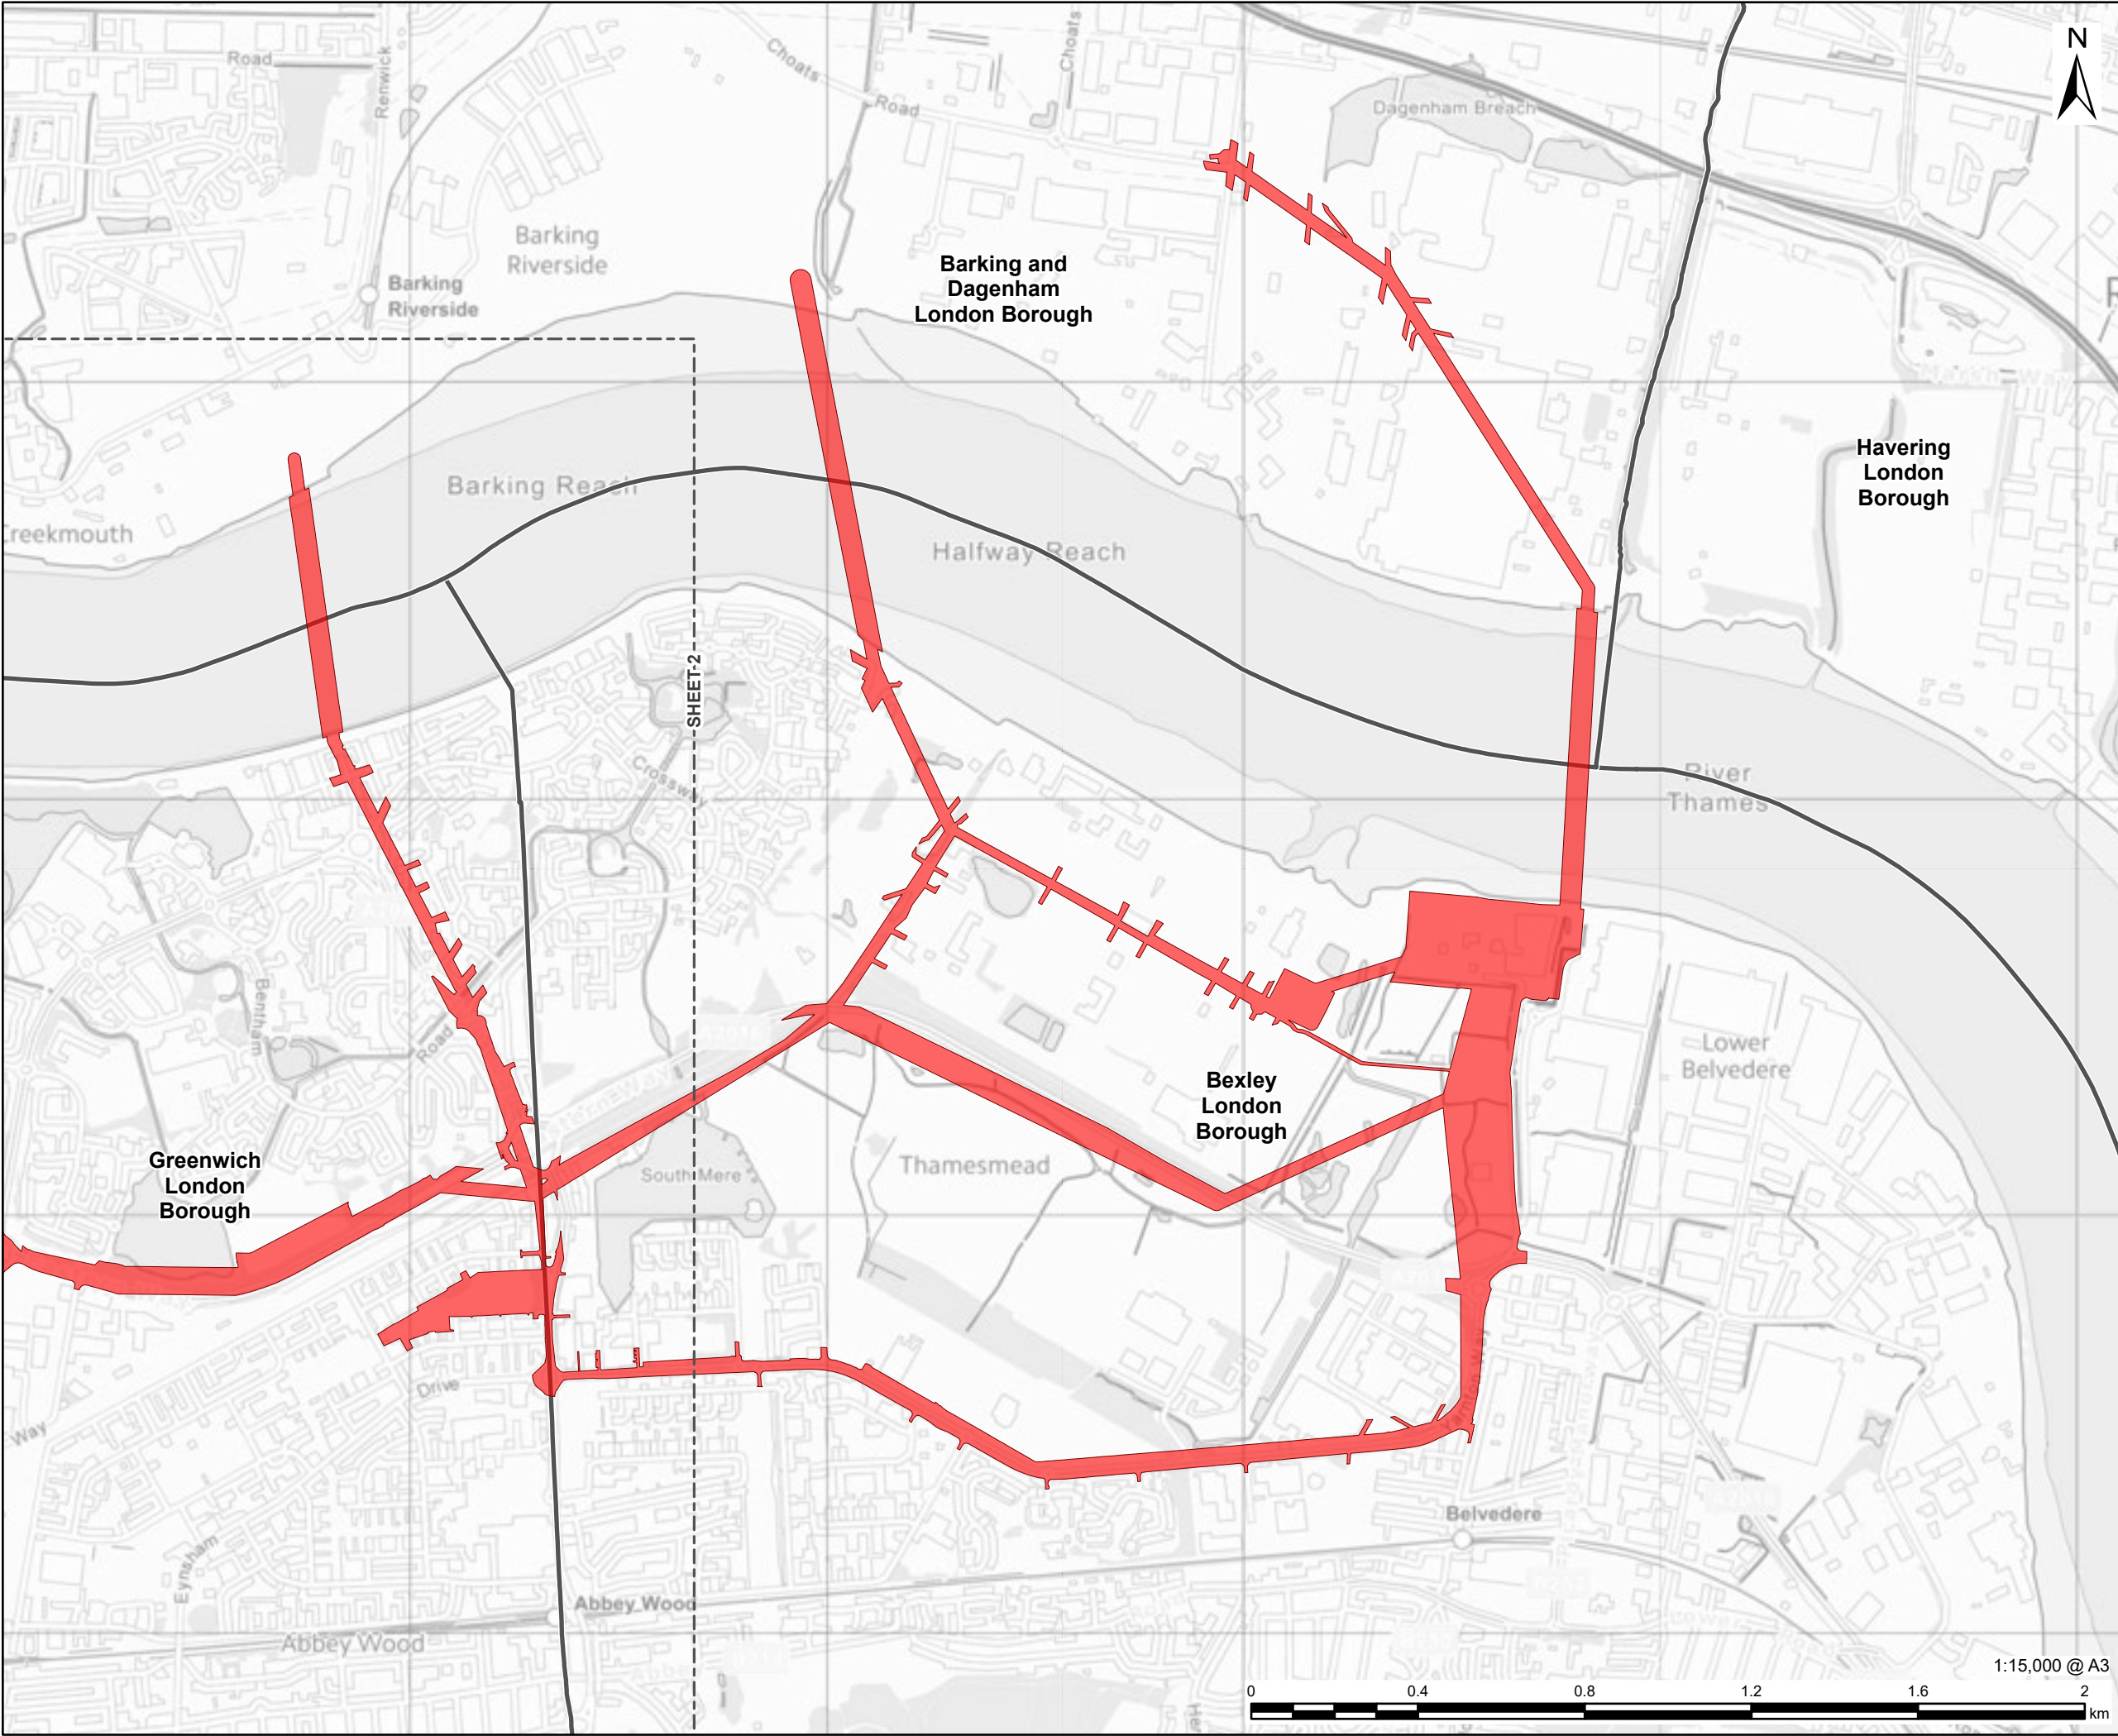

This drawing has been prepared for the use of AECOM's client. It may not be used, modified, reproduced or relied upon by third parties, except as agreed by AECOM or as required by law. AECOM accepts no responsibility, and denies any liability whatsoever, to any party that uses or relies on this drawing without AECOM's express written consent. Do not scale this document. All measurements must be obtained from the stated dimensions.

AECOM

PROJECT

London Strategic Heat Main

CLIENT

CORY

CONSULTANT

AECOM Limited
Aldgate Tower
2 Lemn Street
London, E1 8FA
www.aecom.com

LEGEND

EIA Scoping Boundary

London Borough Boundary



NOTES

Contains OS data © Crown copyright and database right 2026. Contains public sector information licensed under the Open Government Licence v3.0.
Contains OS data © Crown copyright 2025.

Where buildings are located within the EIA Scoping Boundary, physical works will not, as far as possible, interface with them. Where required, development offsets and other protective measures for existing buildings and structures will be defined as part of ongoing design development for the Proposed Scheme. No demolition works are anticipated to be required as part of the Proposed Scheme.

ISSUE PURPOSE

Scoping Report

PROJECT NUMBER

60766791


FIGURE TITLE

EIA Scoping Boundary

FIGURE NUMBER

Figure 1-1

Sheet 1 of 6

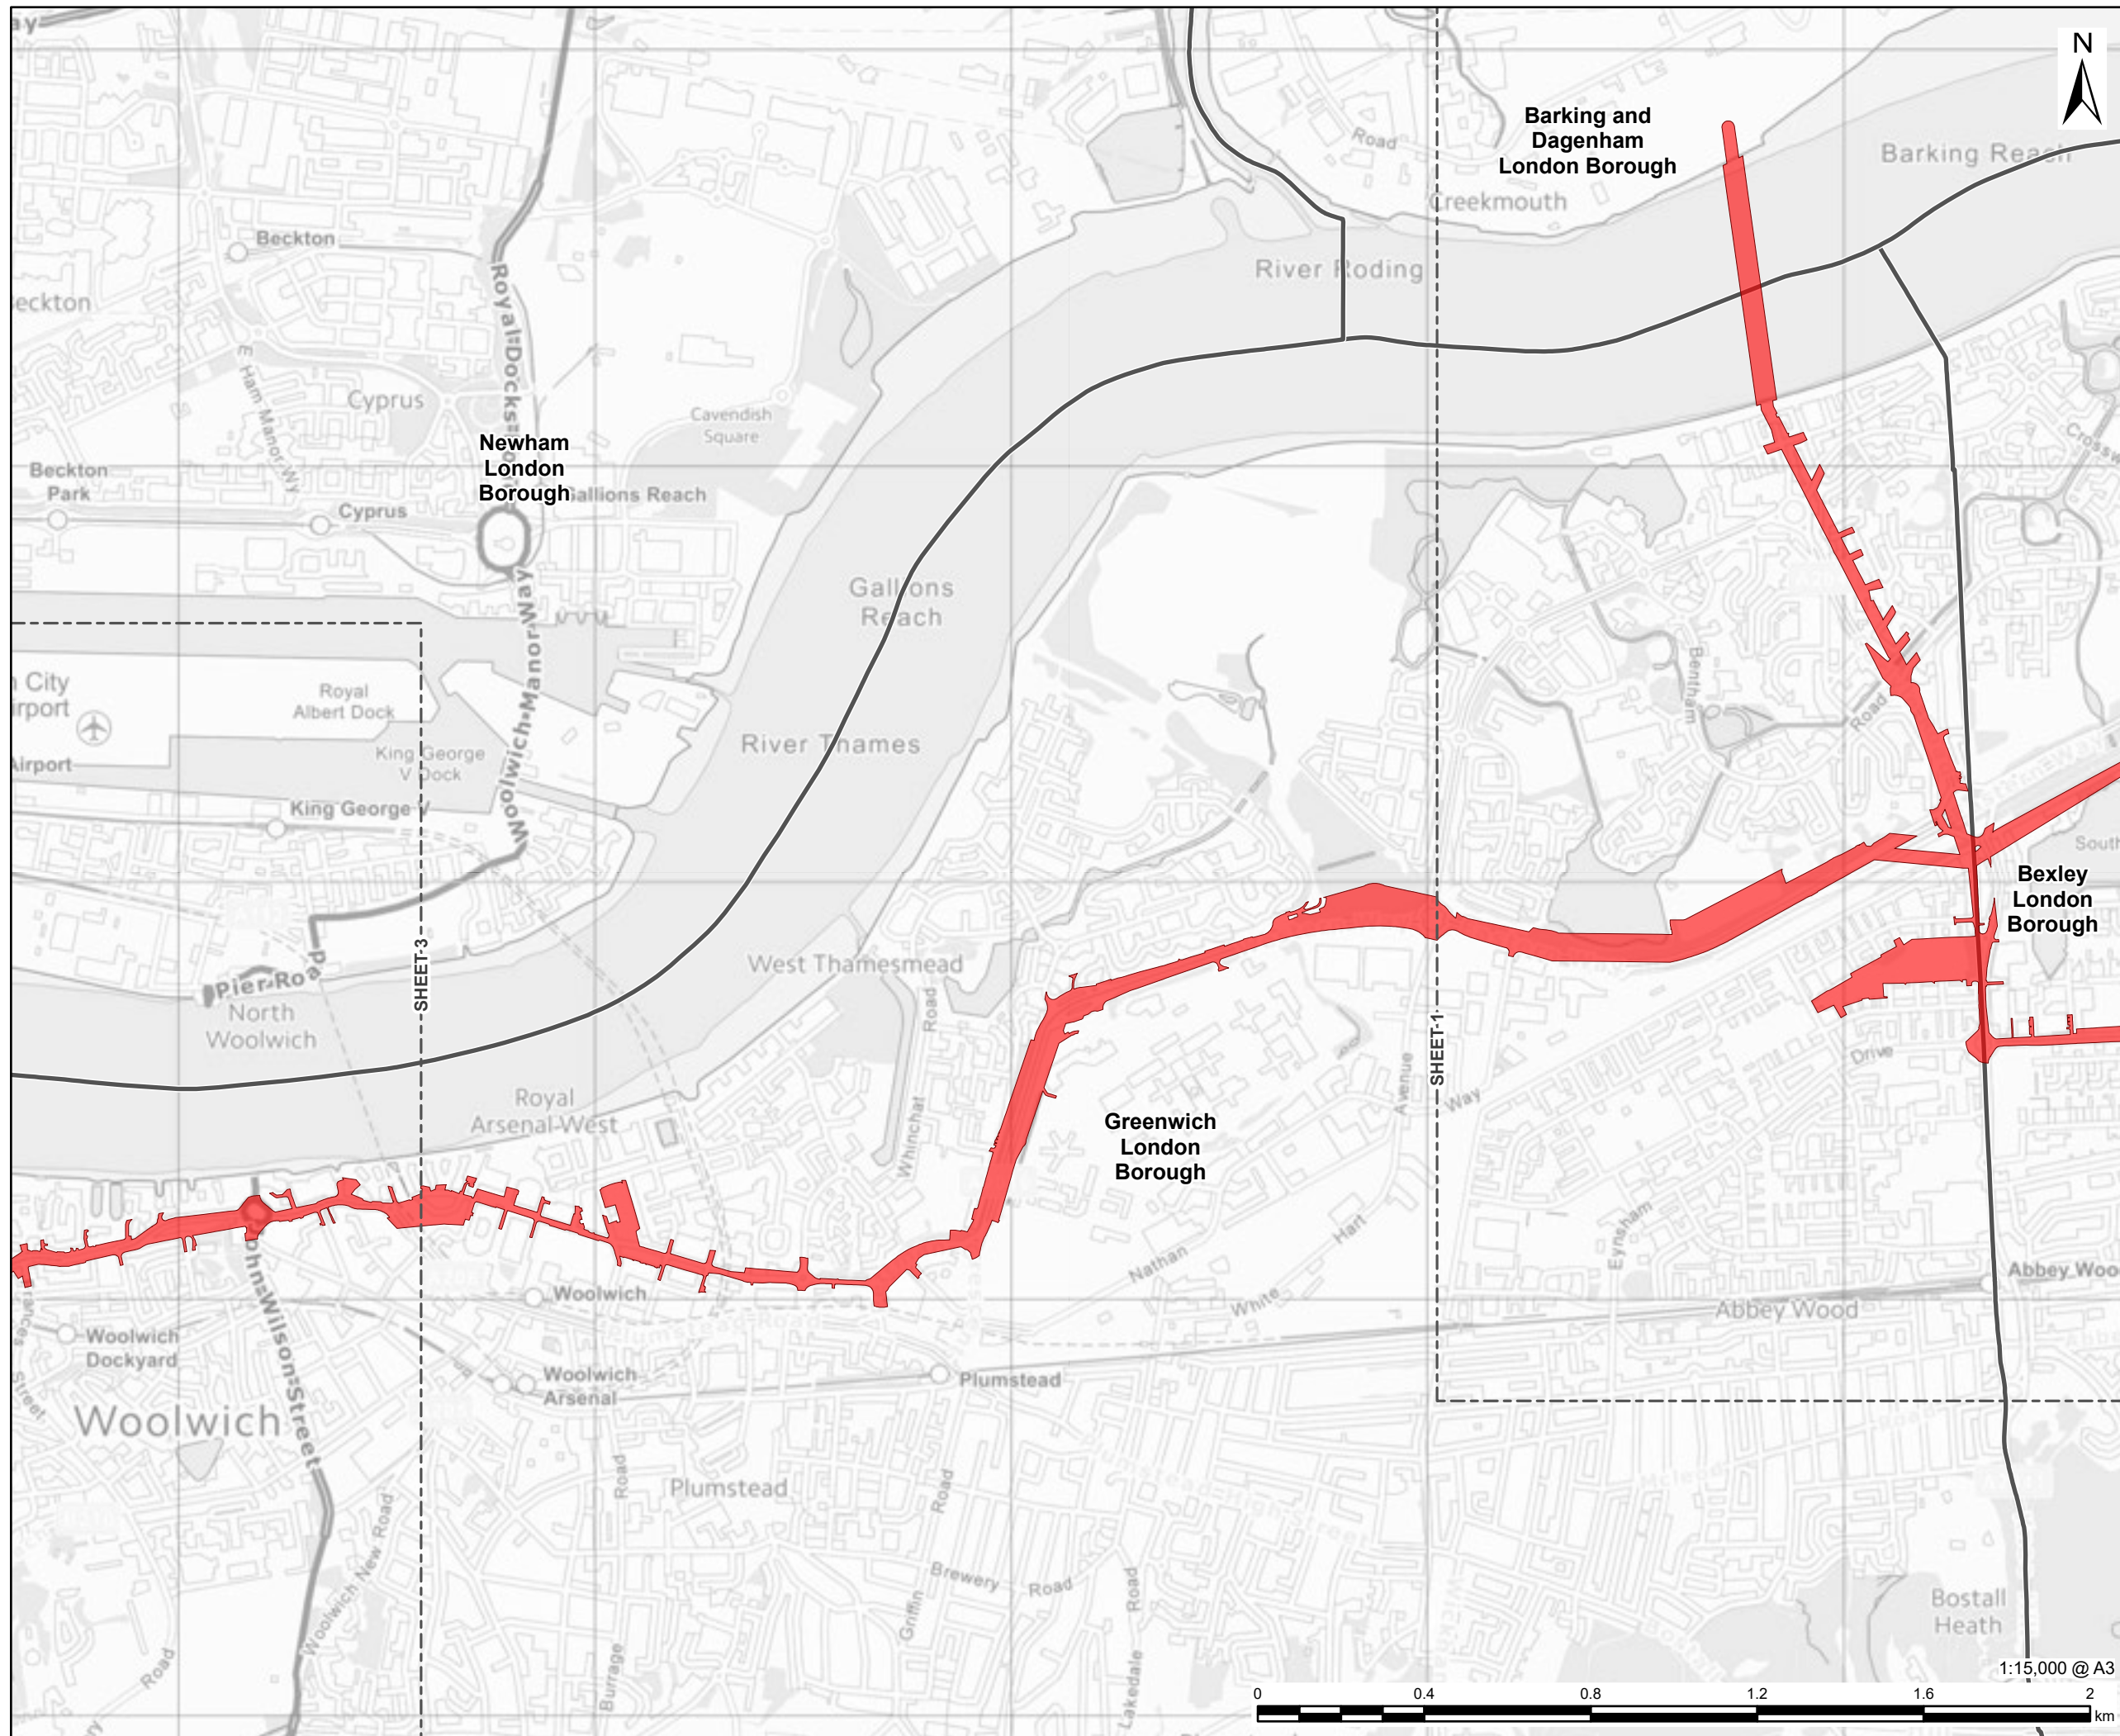

This drawing has been prepared for the use of AECOM's client. It may not be used, modified, reproduced or relied upon by third parties, except as agreed by AECOM or as required by law. AECOM accepts no responsibility, and denies any liability whatsoever, to any party that uses or relies on this drawing without AECOM's express written consent. Do not scale this document. All measurements must be obtained from the stated dimensions.

AECOM

PROJECT

London Strategic Heat Main

CLIENT

CORY

CONSULTANT

AECOM Limited
Aldgate Tower
2 Lemn Street
London, E1 8FA
[www.aecom.com](#)

LEGEND

EIA Scoping Boundary

London Borough Boundary

1:550,000 @ A3

4 2 0 4 km

NOTES

Contains OS data © Crown copyright and database right 2026 . Contains public sector information licensed under the Open Government Licence v3.0.

Contains OS data © Crown copyright 2025.

Where buildings are located within the EIA Scoping Boundary, physical works will not, as far as possible, interface with them . Where required, development offsets and other protective measures for existing buildings and structures will be defined as part of ongoing design development for the Proposed Scheme. No demolition works are anticipated to be required as part of the Proposed Scheme.

ISSUE PURPOSE

Scoping Report

PROJECT NUMBER

60766791


FIGURE TITLE

EIA Scoping Boundary

FIGURE NUMBER

Figure 1-1

Sheet 2 of 2

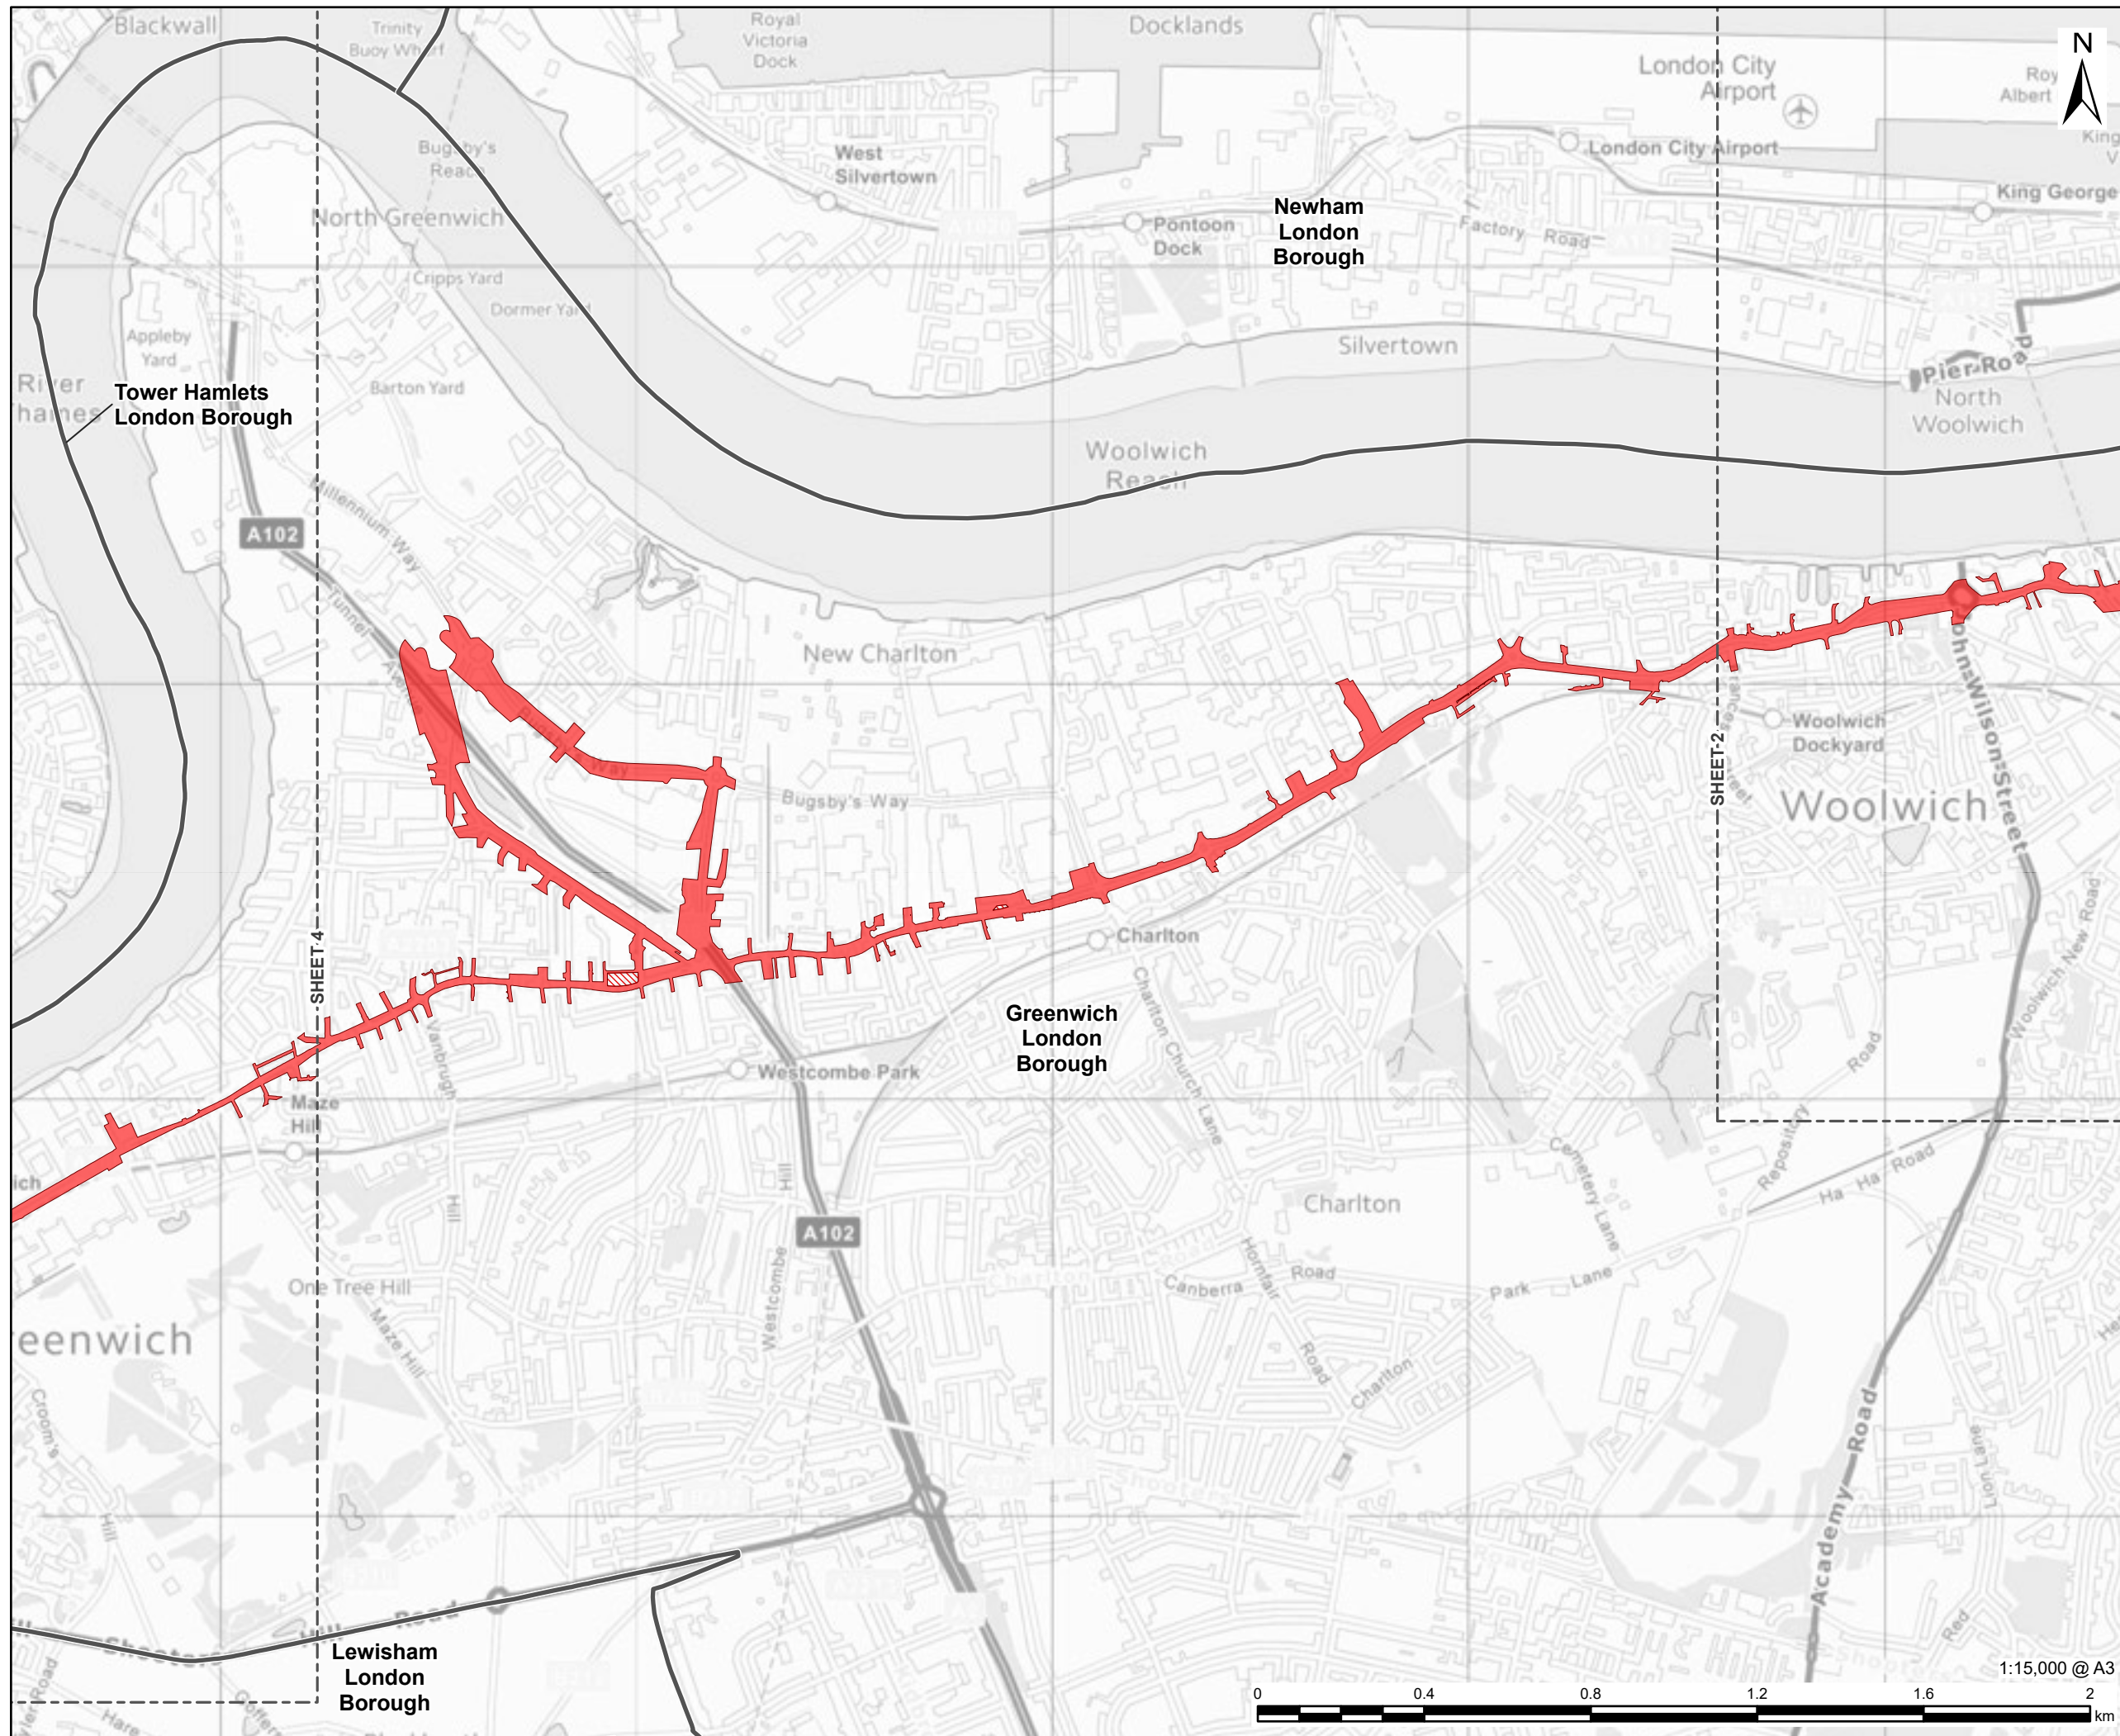

This drawing has been prepared for the use of AECOM's client. It may not be used, modified, reproduced or relied upon by third parties, except as agreed by AECOM or as required by law. AECOM accepts no responsibility and denies any liability whatsoever, to any party that uses or relies on this drawing without AECOM's express written consent. All measurements must be obtained from the stated dimensions.

LEGEND

	EIA Scoping Boundary
	EIA Scoping Boundary - Built Form
	London Borough Boundary


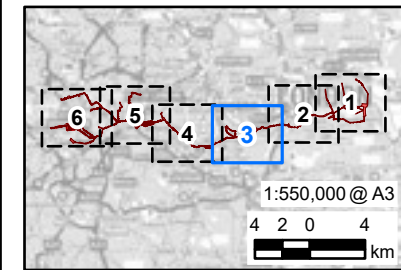


FIGURE NUMBER	
Figure 1-1	Sheet 3 of 6

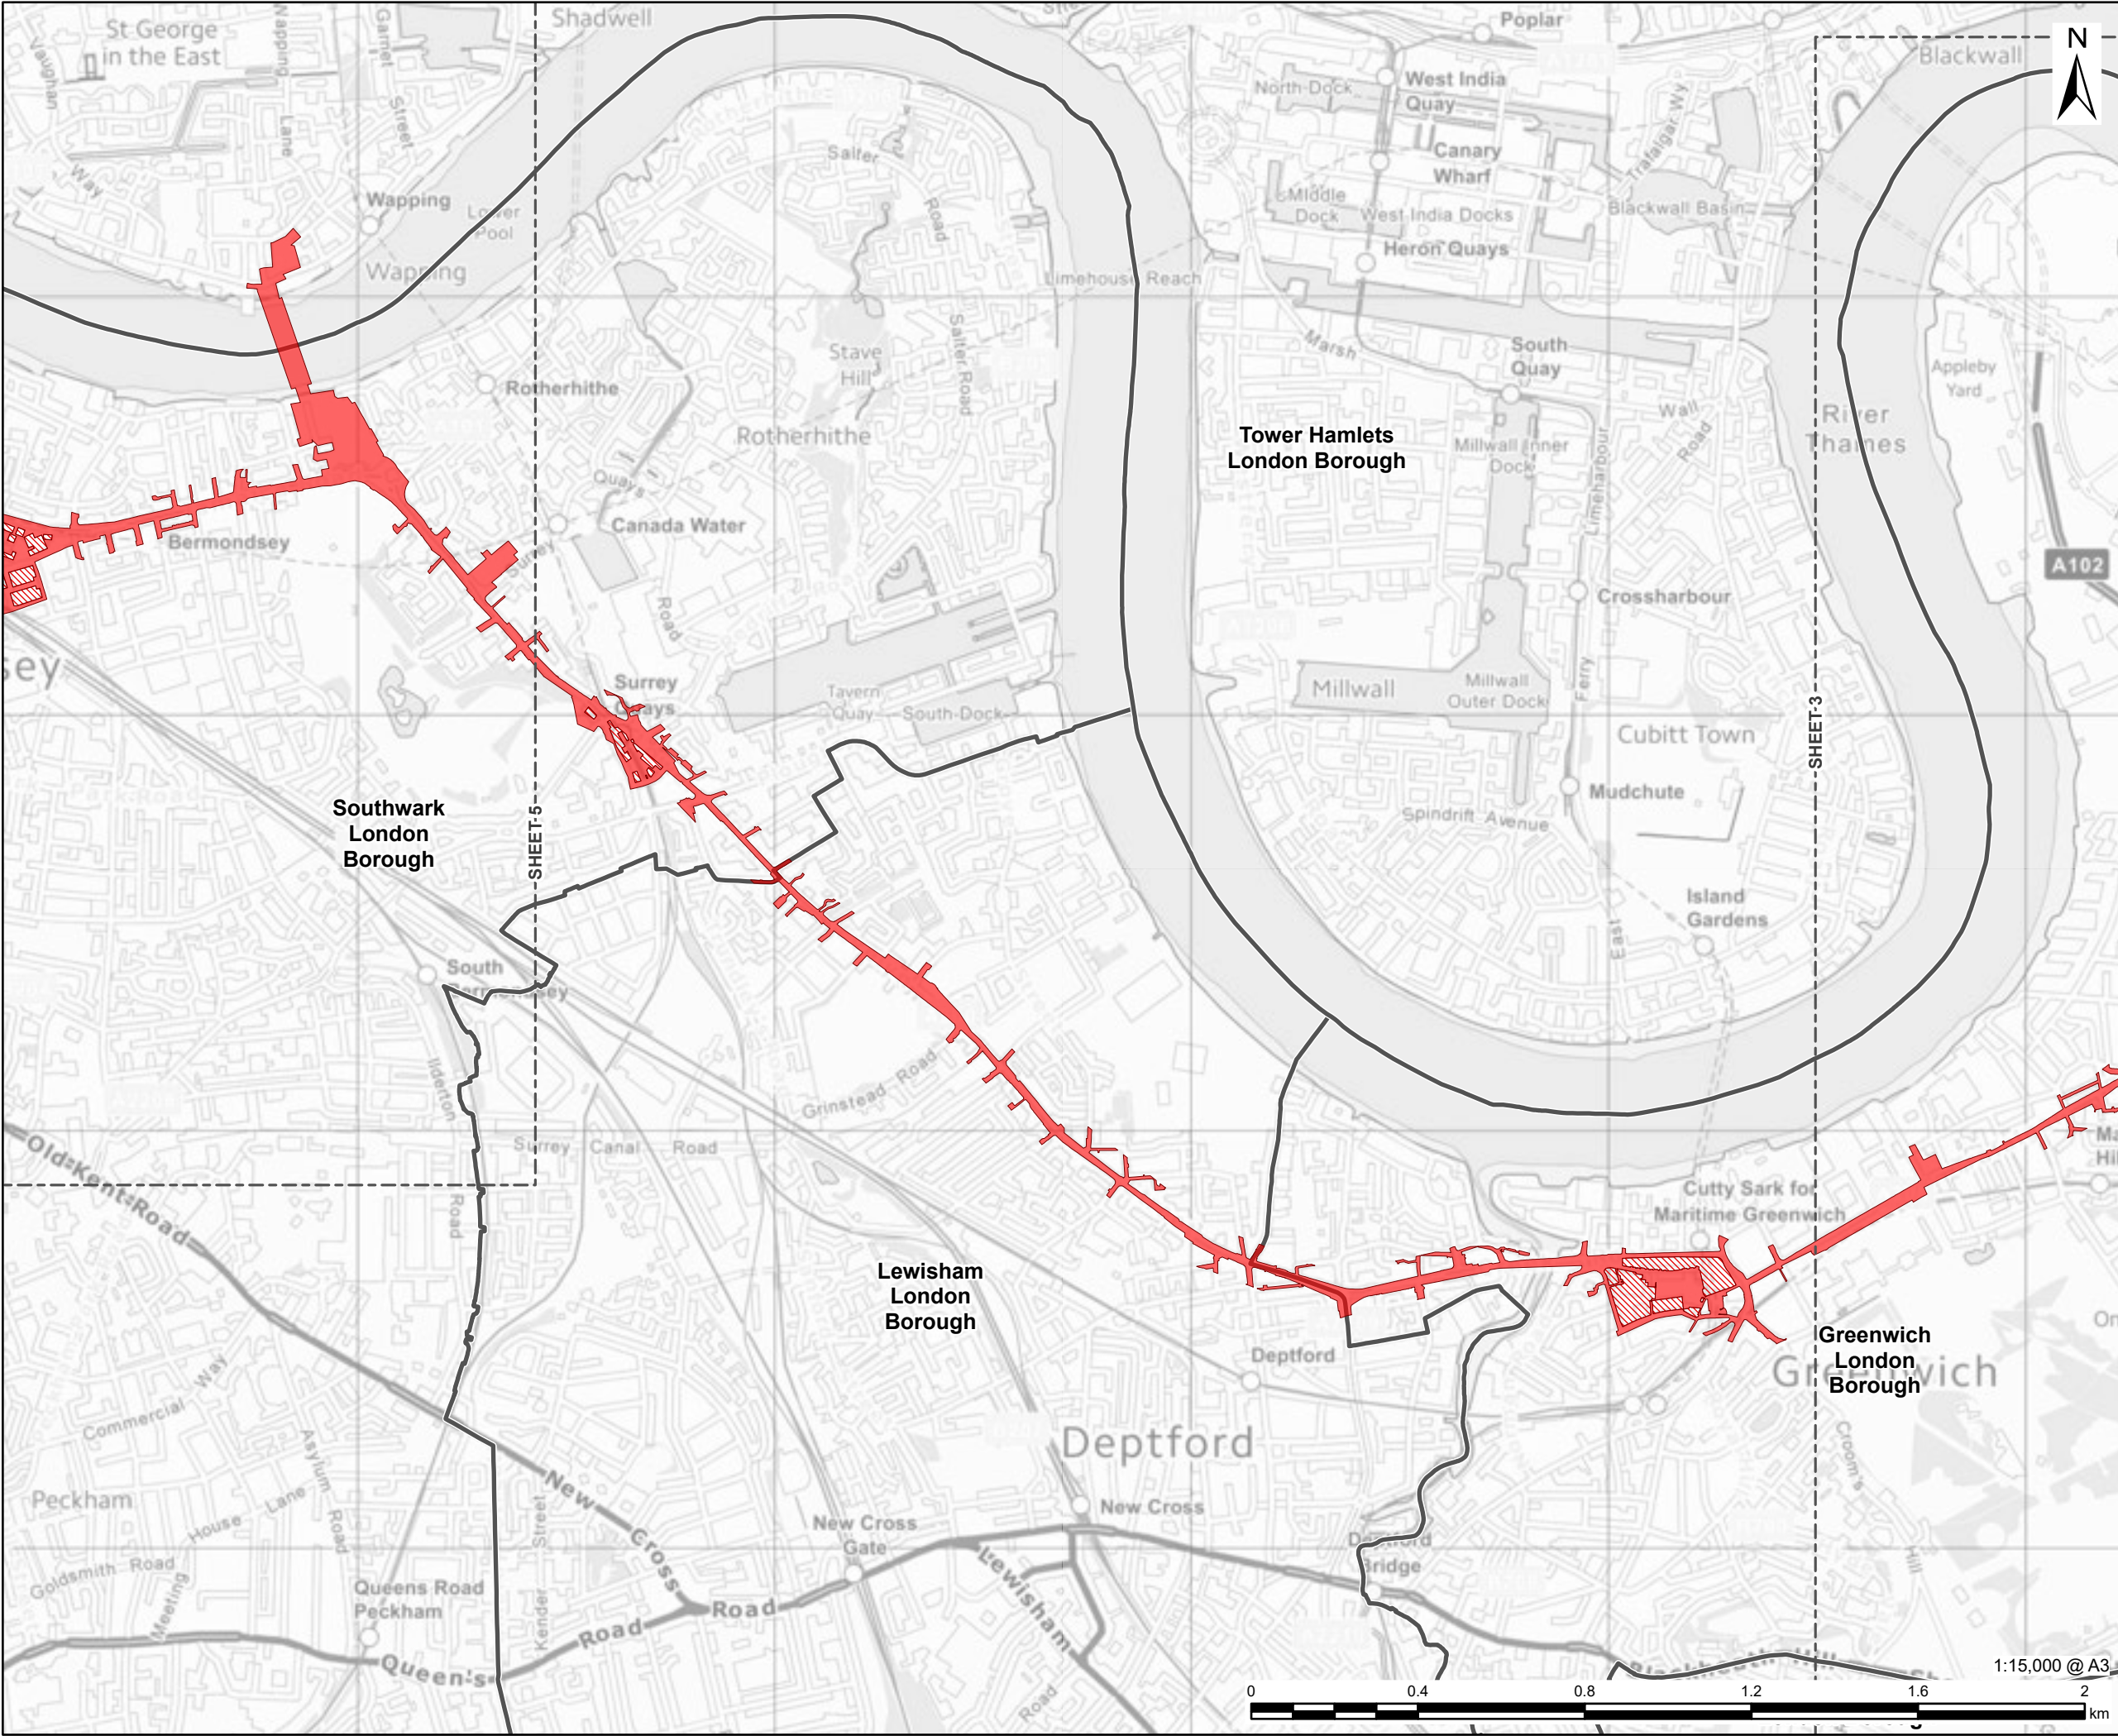

AECOM

PROJECT

London Strategic Heat Main

CLIENT




CONSULTANT

AECOM Limited
Aldgate Tower
2 Leman Street
London, E1 8FA
www.aecom.com

LEGEND

- EIA Scoping Boundary
- EIA Scoping Boundary - Built Form
- London Borough Boundary

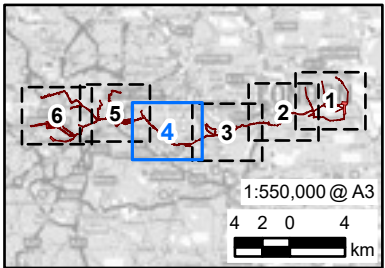

NOTES

Contains OS data © Crown copyright and database right 2026. Contains public sector information licensed under the Open Government Licence v3.0.
Contains OS data © Crown copyright 2025.

Where buildings are located within the EIA Scoping Boundary, physical works will not, as far as possible, interface with them. Where required, development offsets and other protective measures for existing buildings and structures will be defined as part of ongoing design development for the Proposed Scheme. No demolition works are anticipated to be required as part of the Proposed Scheme.

ISSUE PURPOSE

Scoping Report

PROJECT NUMBER

60766791

FIGURE TITLE


EIA Scoping Boundary

FIGURE NUMBER

Figure 1-1

Sheet 4 of 6

This drawing has been prepared for the use of AECOM's client. It may not be used, modified, reproduced or relied upon by third parties, except as agreed by AECOM or as required by law. AECOM accepts no responsibility, and denies any liability whatsoever, to any party that uses or relies on this drawing without AECOM's express written consent. Do not scale this document. All measurements must be obtained from the stated dimensions.

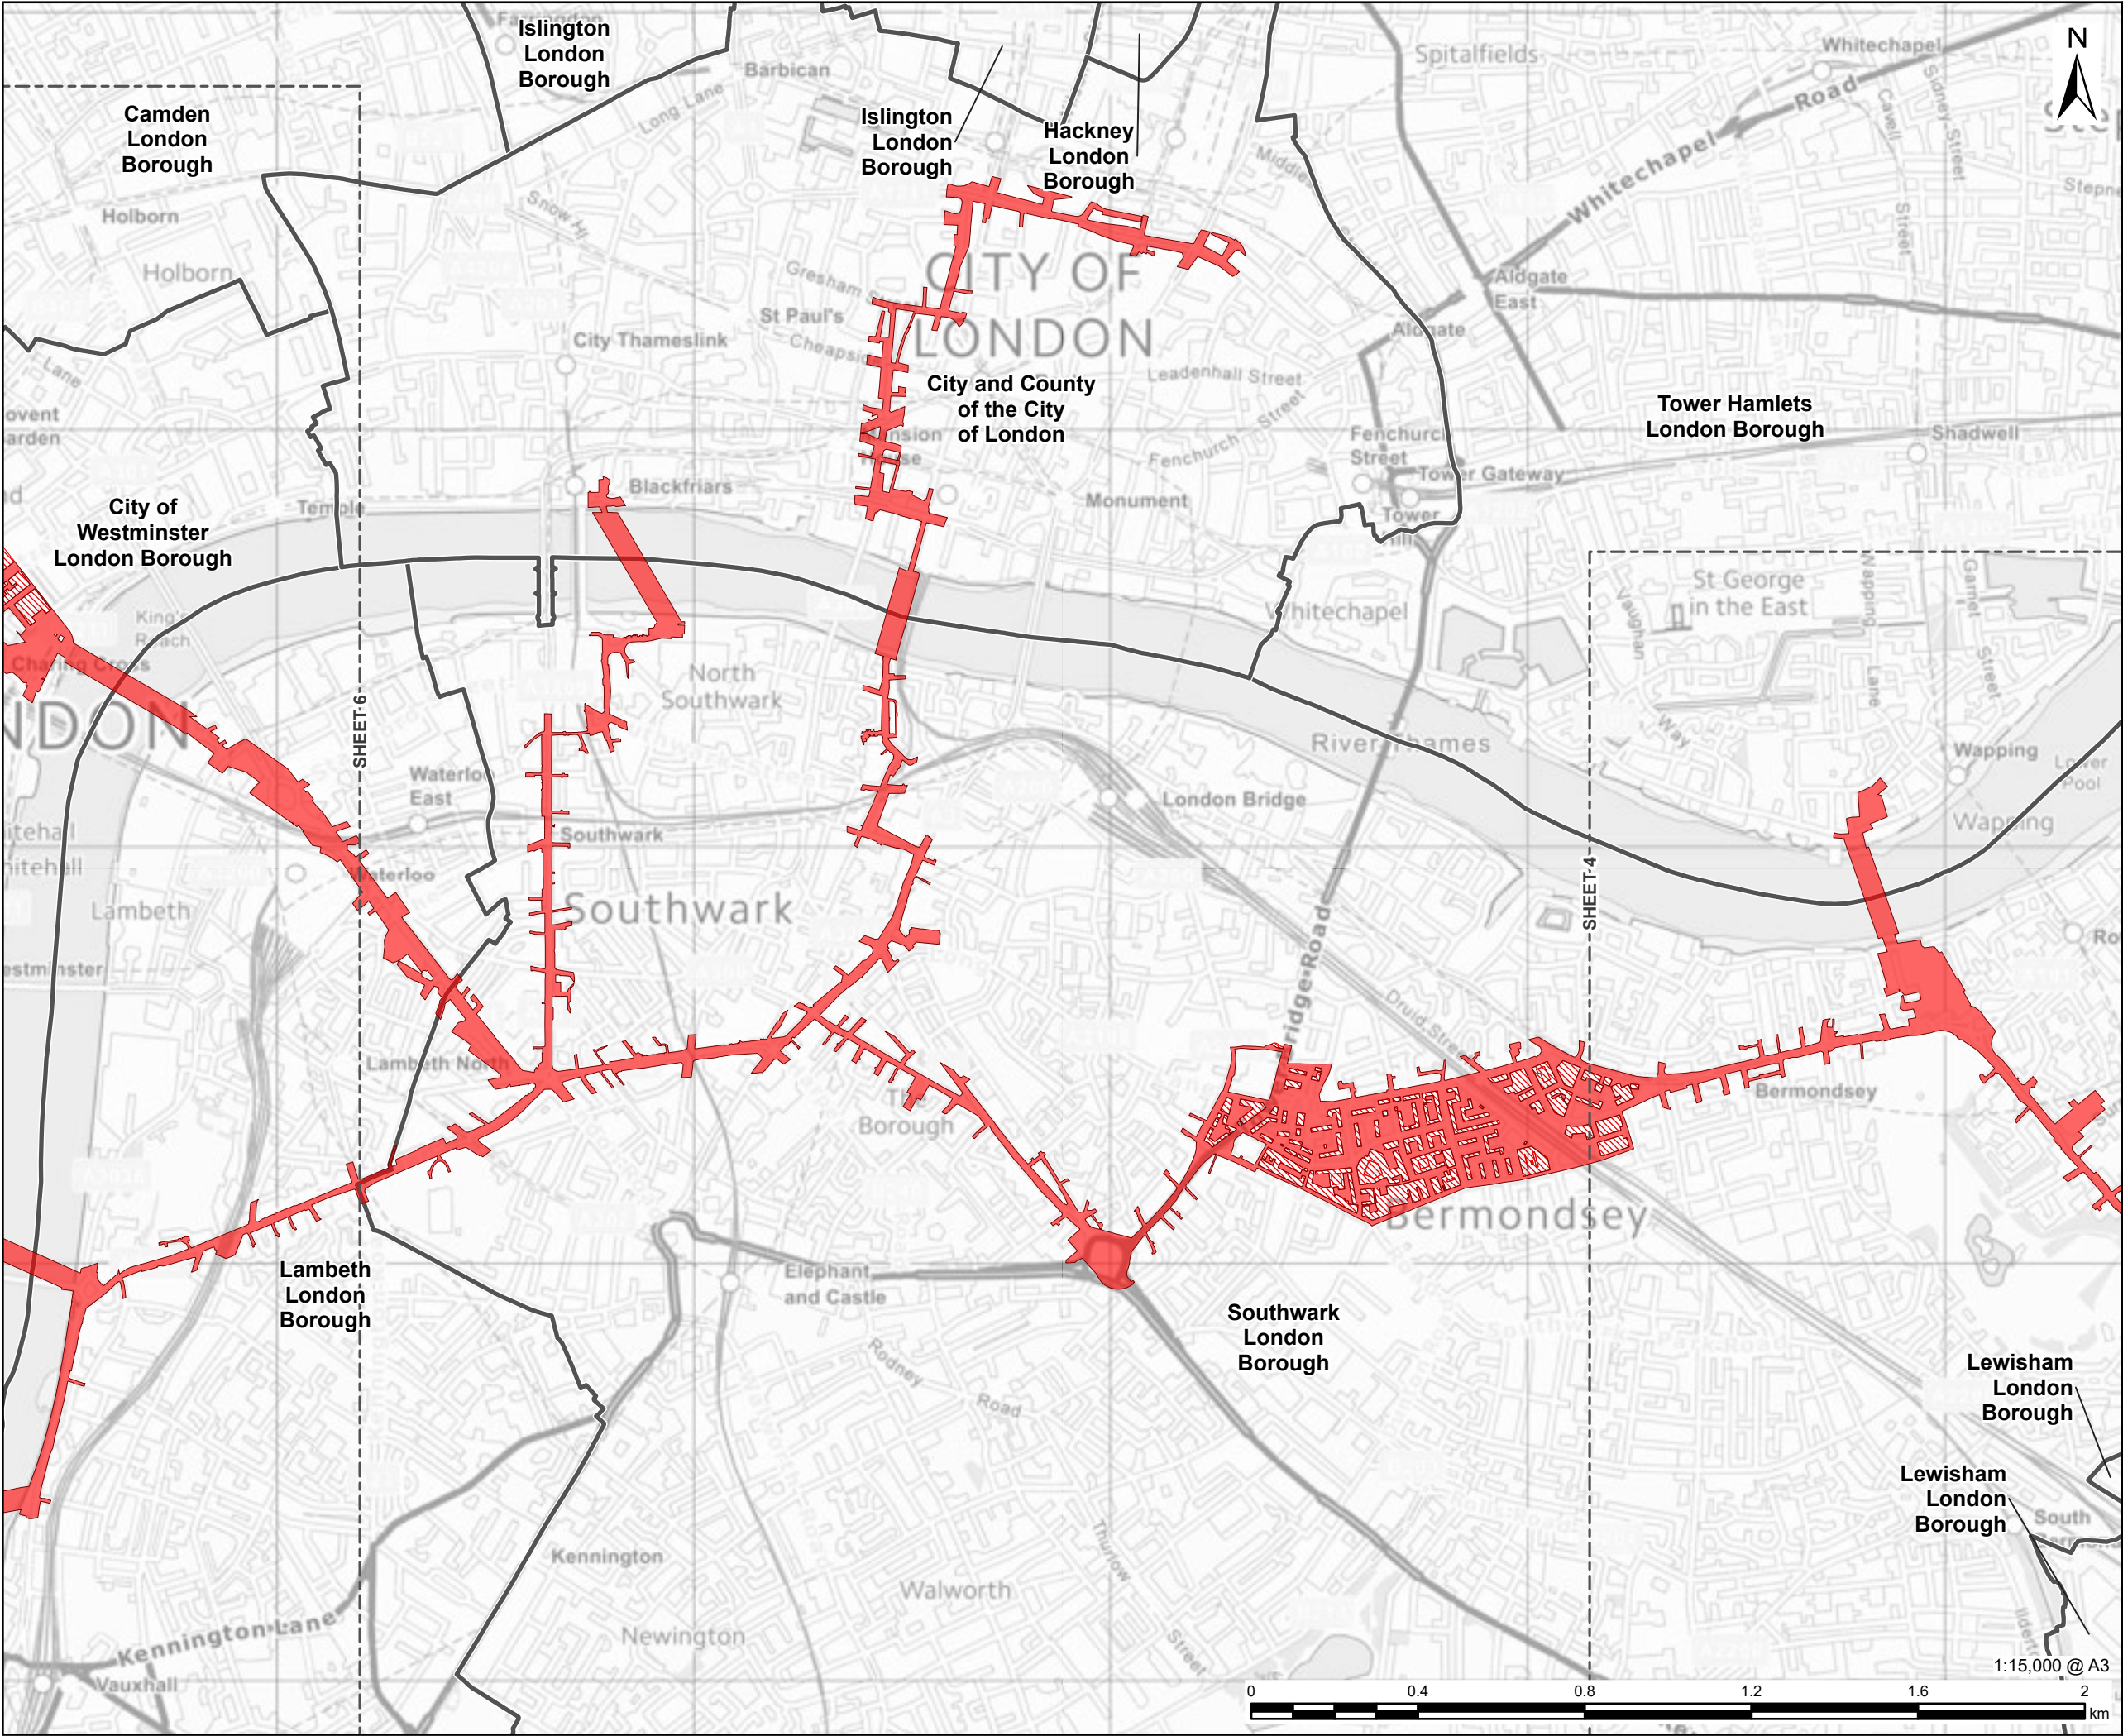

This drawing has been prepared for the use of AECOM's client. It may not be used, modified, reproduced or relied upon by third parties, except as agreed by AECOM or as required by law. AECOM accepts no responsibility, and denies any liability whatsoever, to any party that uses or relies on this drawing without AECOM's express written consent. Do not scale this document. All measurements must be obtained from the stated dimensions.

AECOM

PROJECT

London Strategic Heat
Main

CLIENT


CORY

CONSULTANT

AECOM Limited
Aldgate Tower
2 Leman Street
London, E1 8FA
www.aecom.com

LEGEND

- EIA Scoping Boundary
- EIA Scoping Boundary - Built Form
- London Borough Boundary

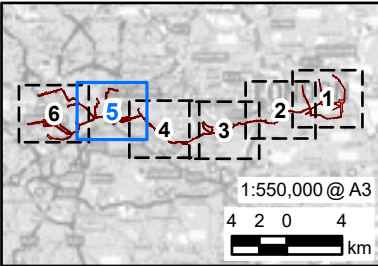

NOTES

Contains OS data © Crown copyright and database right 2026. Contains public sector information licensed under the Open Government Licence v3.0.
Contains OS data © Crown copyright 2025.

Where buildings are located within the EIA Scoping Boundary, physical works will not, as far as possible, interface with them. Where required, development offsets and other protective measures for existing buildings and structures will be defined as part of ongoing design development for the Proposed Scheme. No demolition works are anticipated to be required as part of the Proposed Scheme.

ISSUE PURPOSE

Scoping Report

PROJECT NUMBER

60766791


FIGURE TITLE

EIA Scoping Boundary

FIGURE NUMBER

Figure 1-1

Sheet 5 of 6

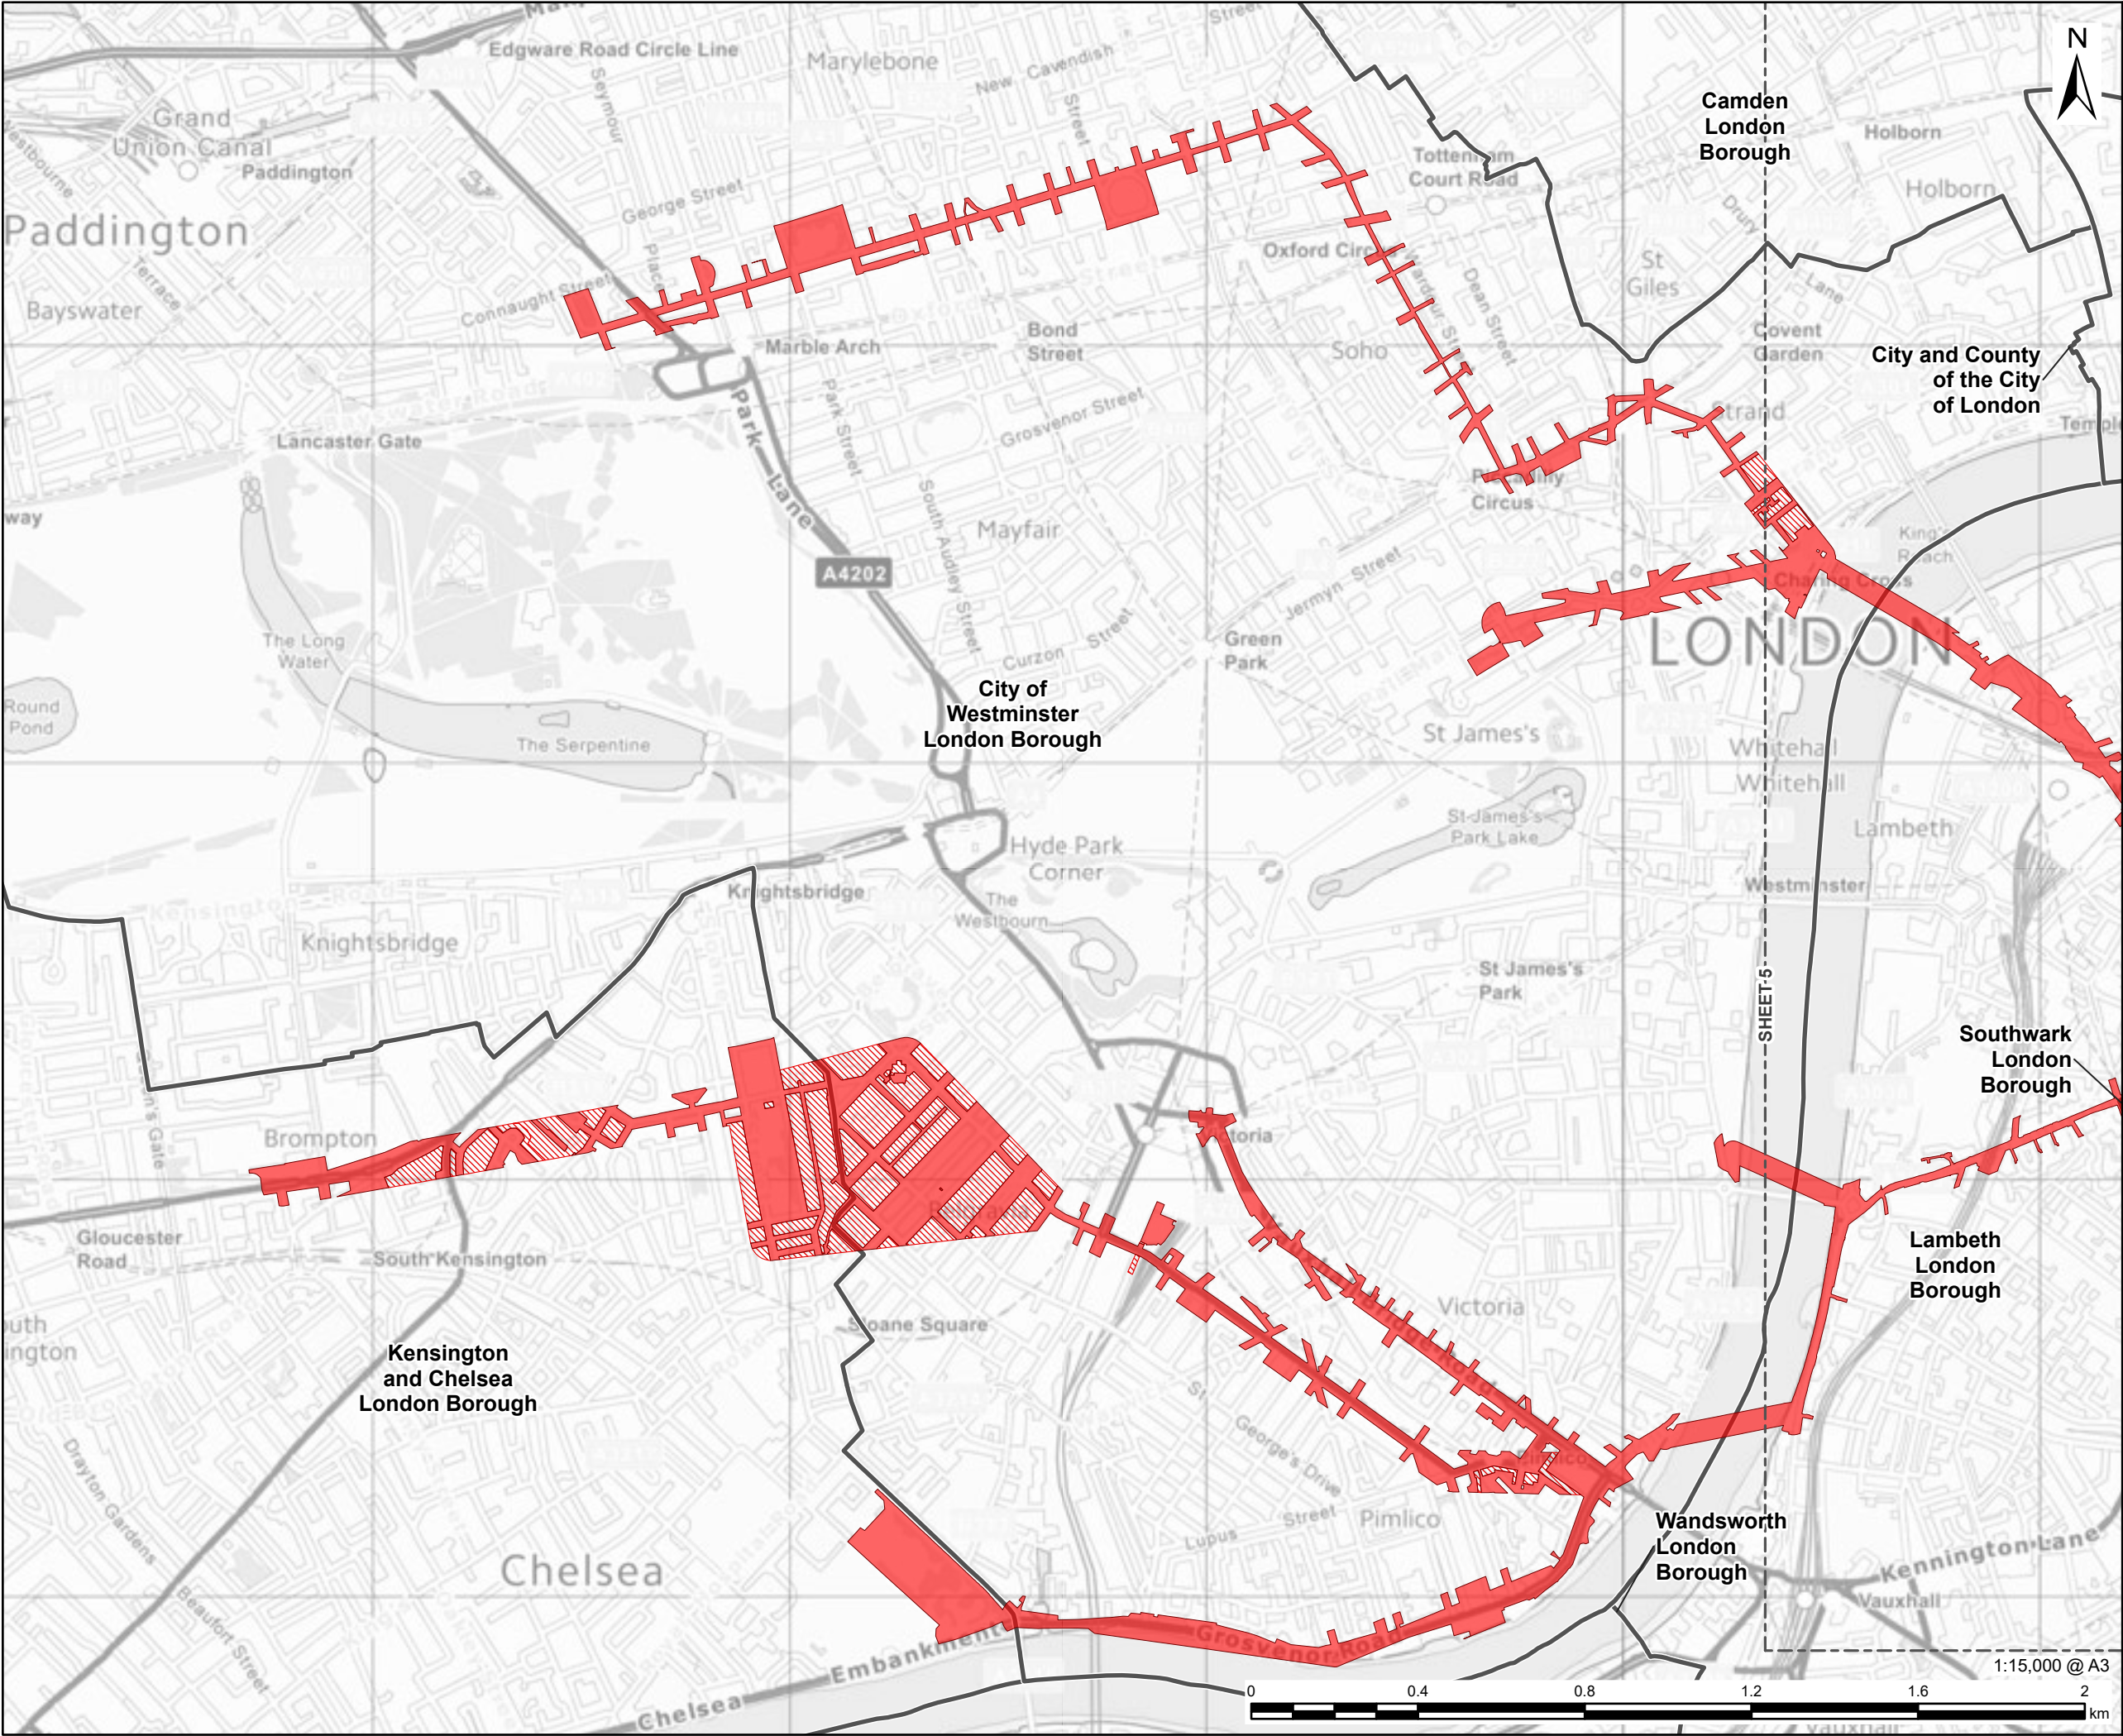

This drawing has been prepared for the use of AECOM's client. It may not be used, modified, reproduced or relied upon by third parties, except as agreed by AECOM or as required by law. AECOM accepts no responsibility, and denies any liability whatsoever, to any party that uses or relies on this drawing without AECOM's express written consent. Do not scale this document. All measurements must be obtained from the stated dimensions.

AECOM

PROJECT

London Strategic Heat Main

CLIENT


CORY

CONSULTANT

AECOM Limited
Aldgate Tower
2 Leman Street
London, E1 8FA
www.aecom.com

LEGEND

- EIA Scoping Boundary
- EIA Scoping Boundary - Built Form
- London Borough Boundary

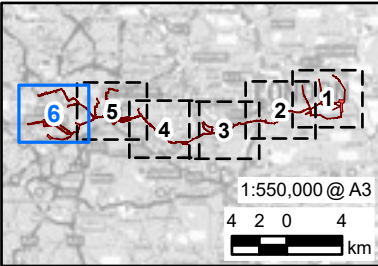

NOTES

Contains OS data © Crown copyright and database right 2026. Contains public sector information licensed under the Open Government Licence v3.0.
Contains OS data © Crown copyright 2025.

Where buildings are located within the EIA Scoping Boundary, physical works will not, as far as possible, interface with them. Where required, development offsets and other protective measures for existing buildings and structures will be defined as part of ongoing design development for the Proposed Scheme. No demolition works are anticipated to be required as part of the Proposed Scheme.

ISSUE PURPOSE

Scoping Report

PROJECT NUMBER

60766791

FIGURE TITLE


EIA Scoping Boundary

FIGURE NUMBER

Figure 1-1

Sheet 6 of 6

Figure 2-1: Components of the Proposed Scheme

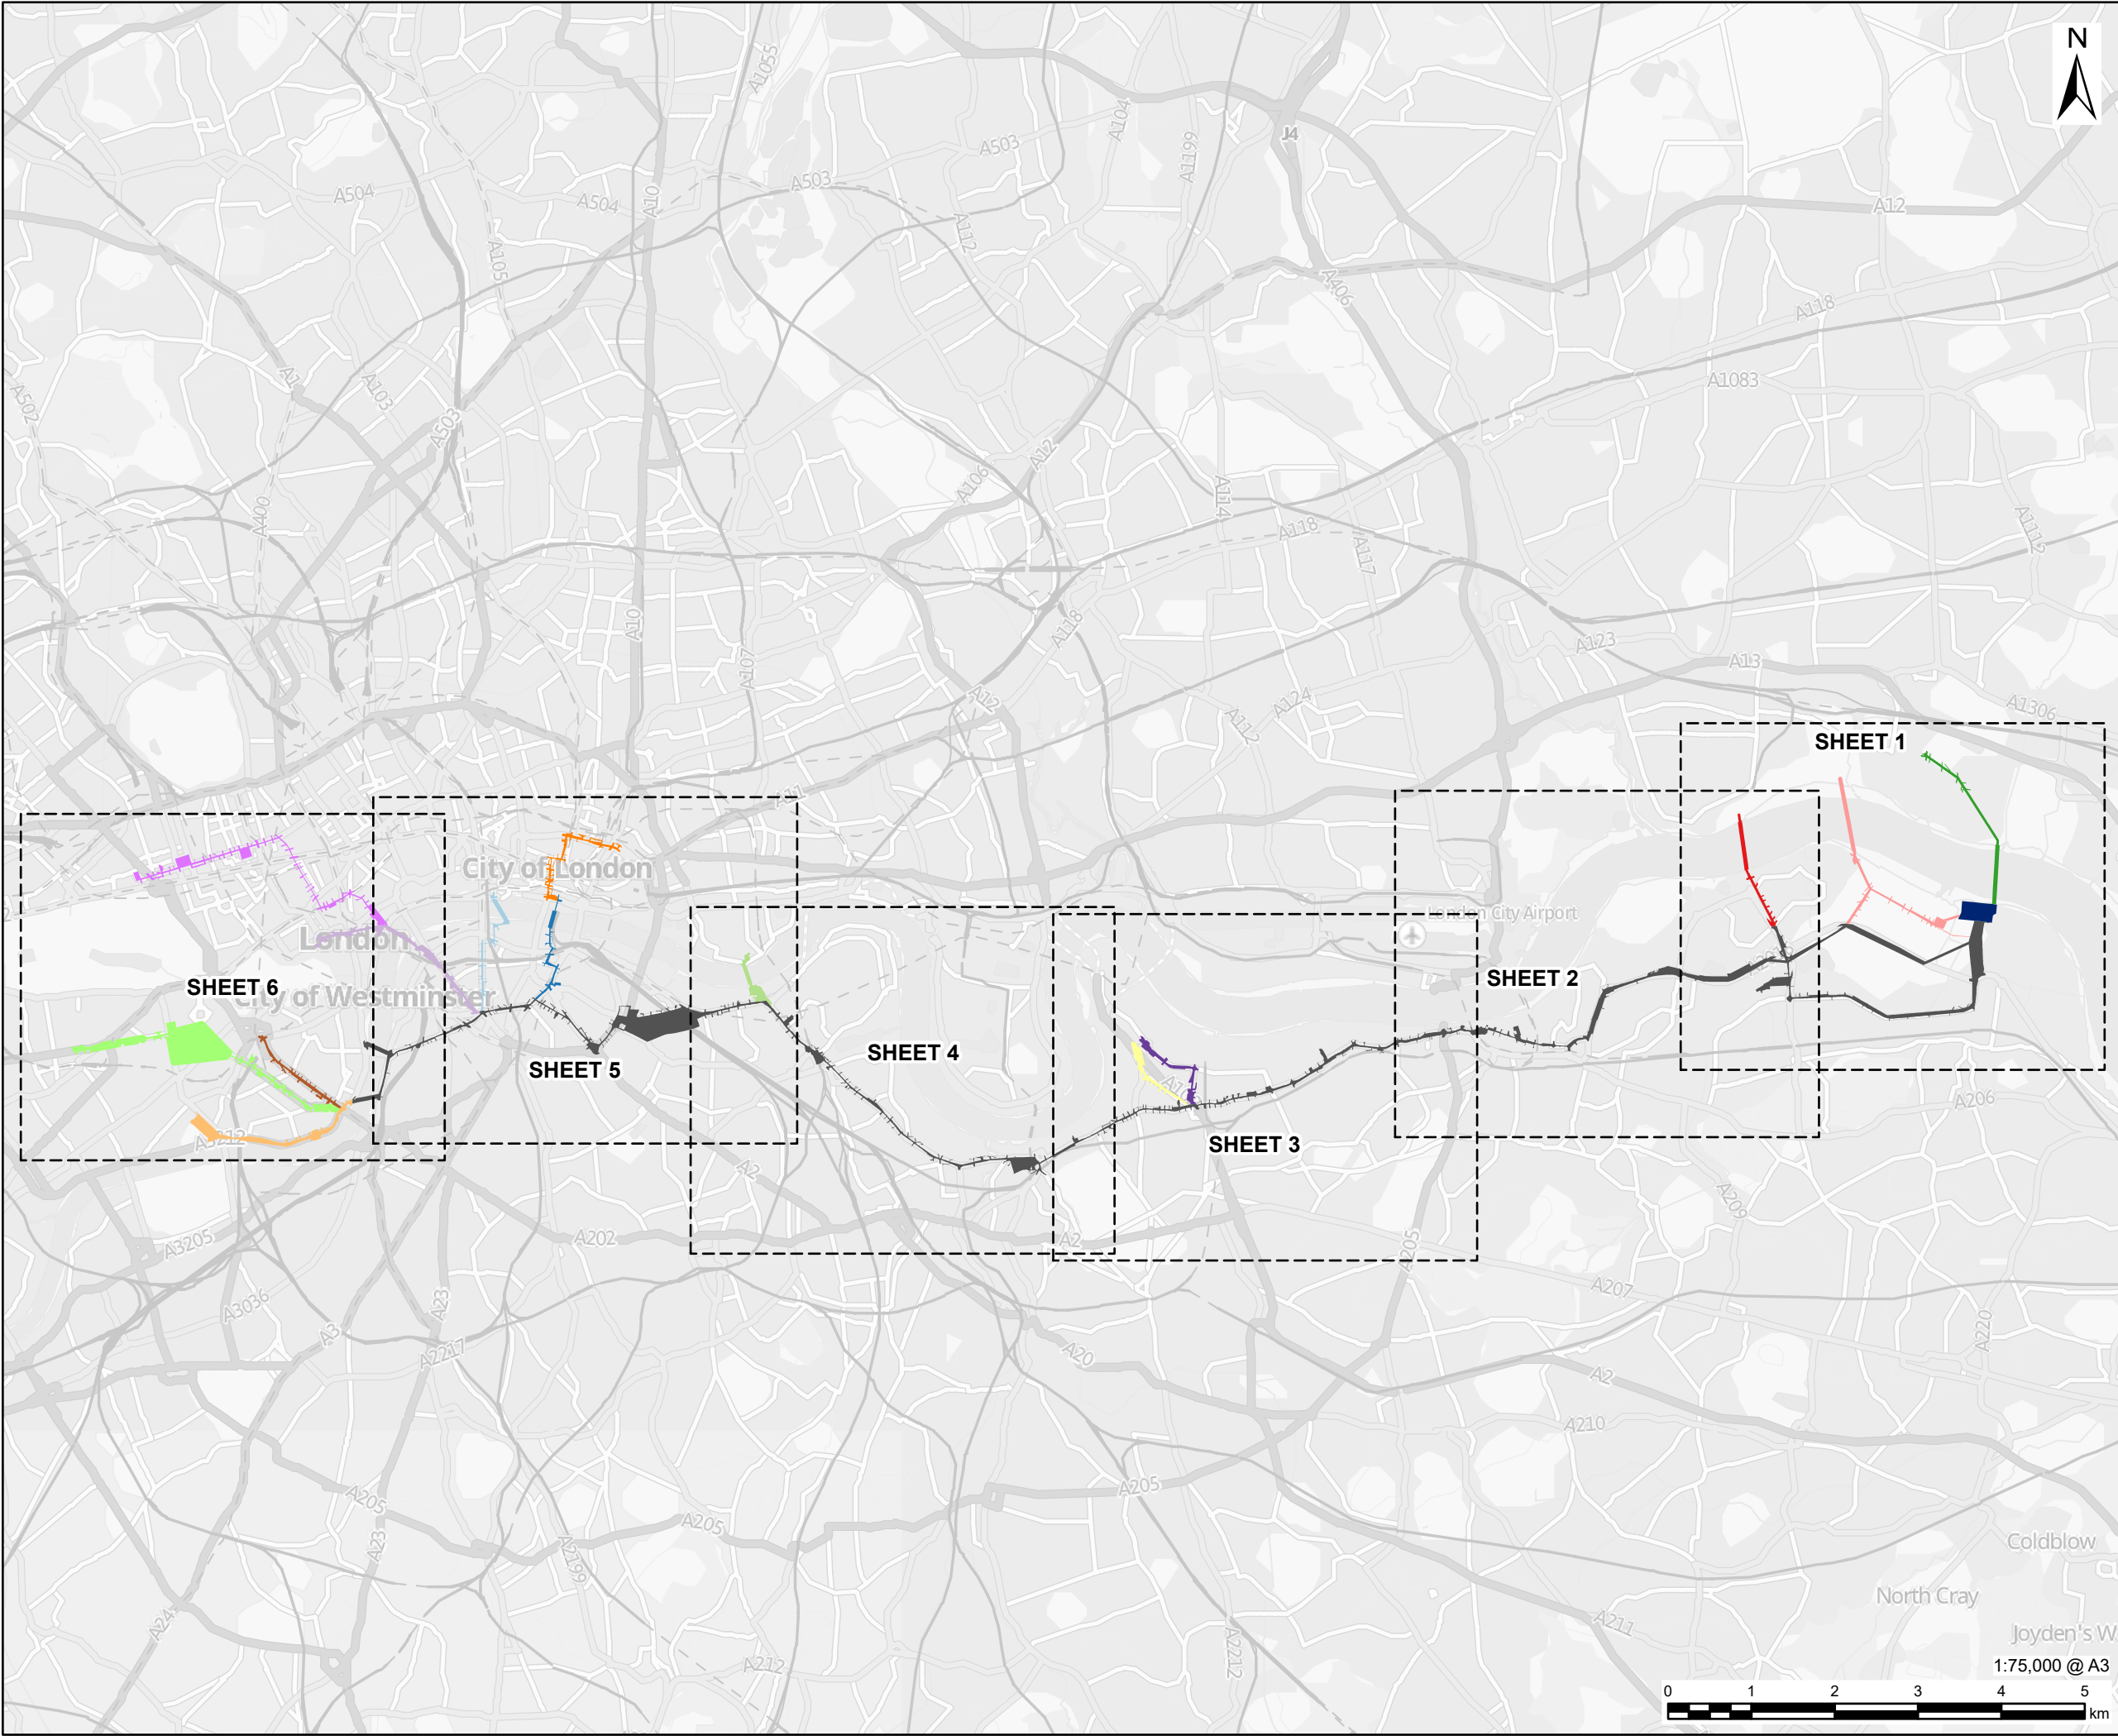

AECOM

PROJECT

London Strategic Heat
Main

CLIENT



CONSULTANT

AECOM Limited
Aldgate Tower
2 Leman Street
London, E1 8FA
www.aecom.com

LEGEND

- Sheet Extent
- Trunk Main Line
- Riverside Campus
- Transmission Branch - Barking 1
- Transmission Branch - Barking 2
- Transmission Branch - Barking 3
- Transmission Branch - Blackfriars
- Transmission Branch - Cannon Street
- Transmission Branch - Chelsea
- Transmission Branch - City of London
- Transmission Branch - Embankment
- Transmission Branch - Greenwich Peninsula 1
- Transmission Branch - Greenwich Peninsula 2
- Transmission Branch - Kensington
- Transmission Branch - Paddington
- Transmission Branch - Victoria
- Transmission Branch - Wapping

NOTES

Contains OS data © Crown copyright and database right 2026. Contains public sector information licensed under the Open Government Licence v3.0.
Contains OS data © Crown Copyright and database right 2026. Contains data from OS Zoomstack, Contains OS data © Crown copyright 2025.

ISSUE PURPOSE

Scoping Report

PROJECT NUMBER

60766791


FIGURE TITLE

Components of the Proposed Scheme

FIGURE NUMBER

Figure 2-1 Overview Sheet

1:75,000 @ A3
0 1 2 3 4 5 km

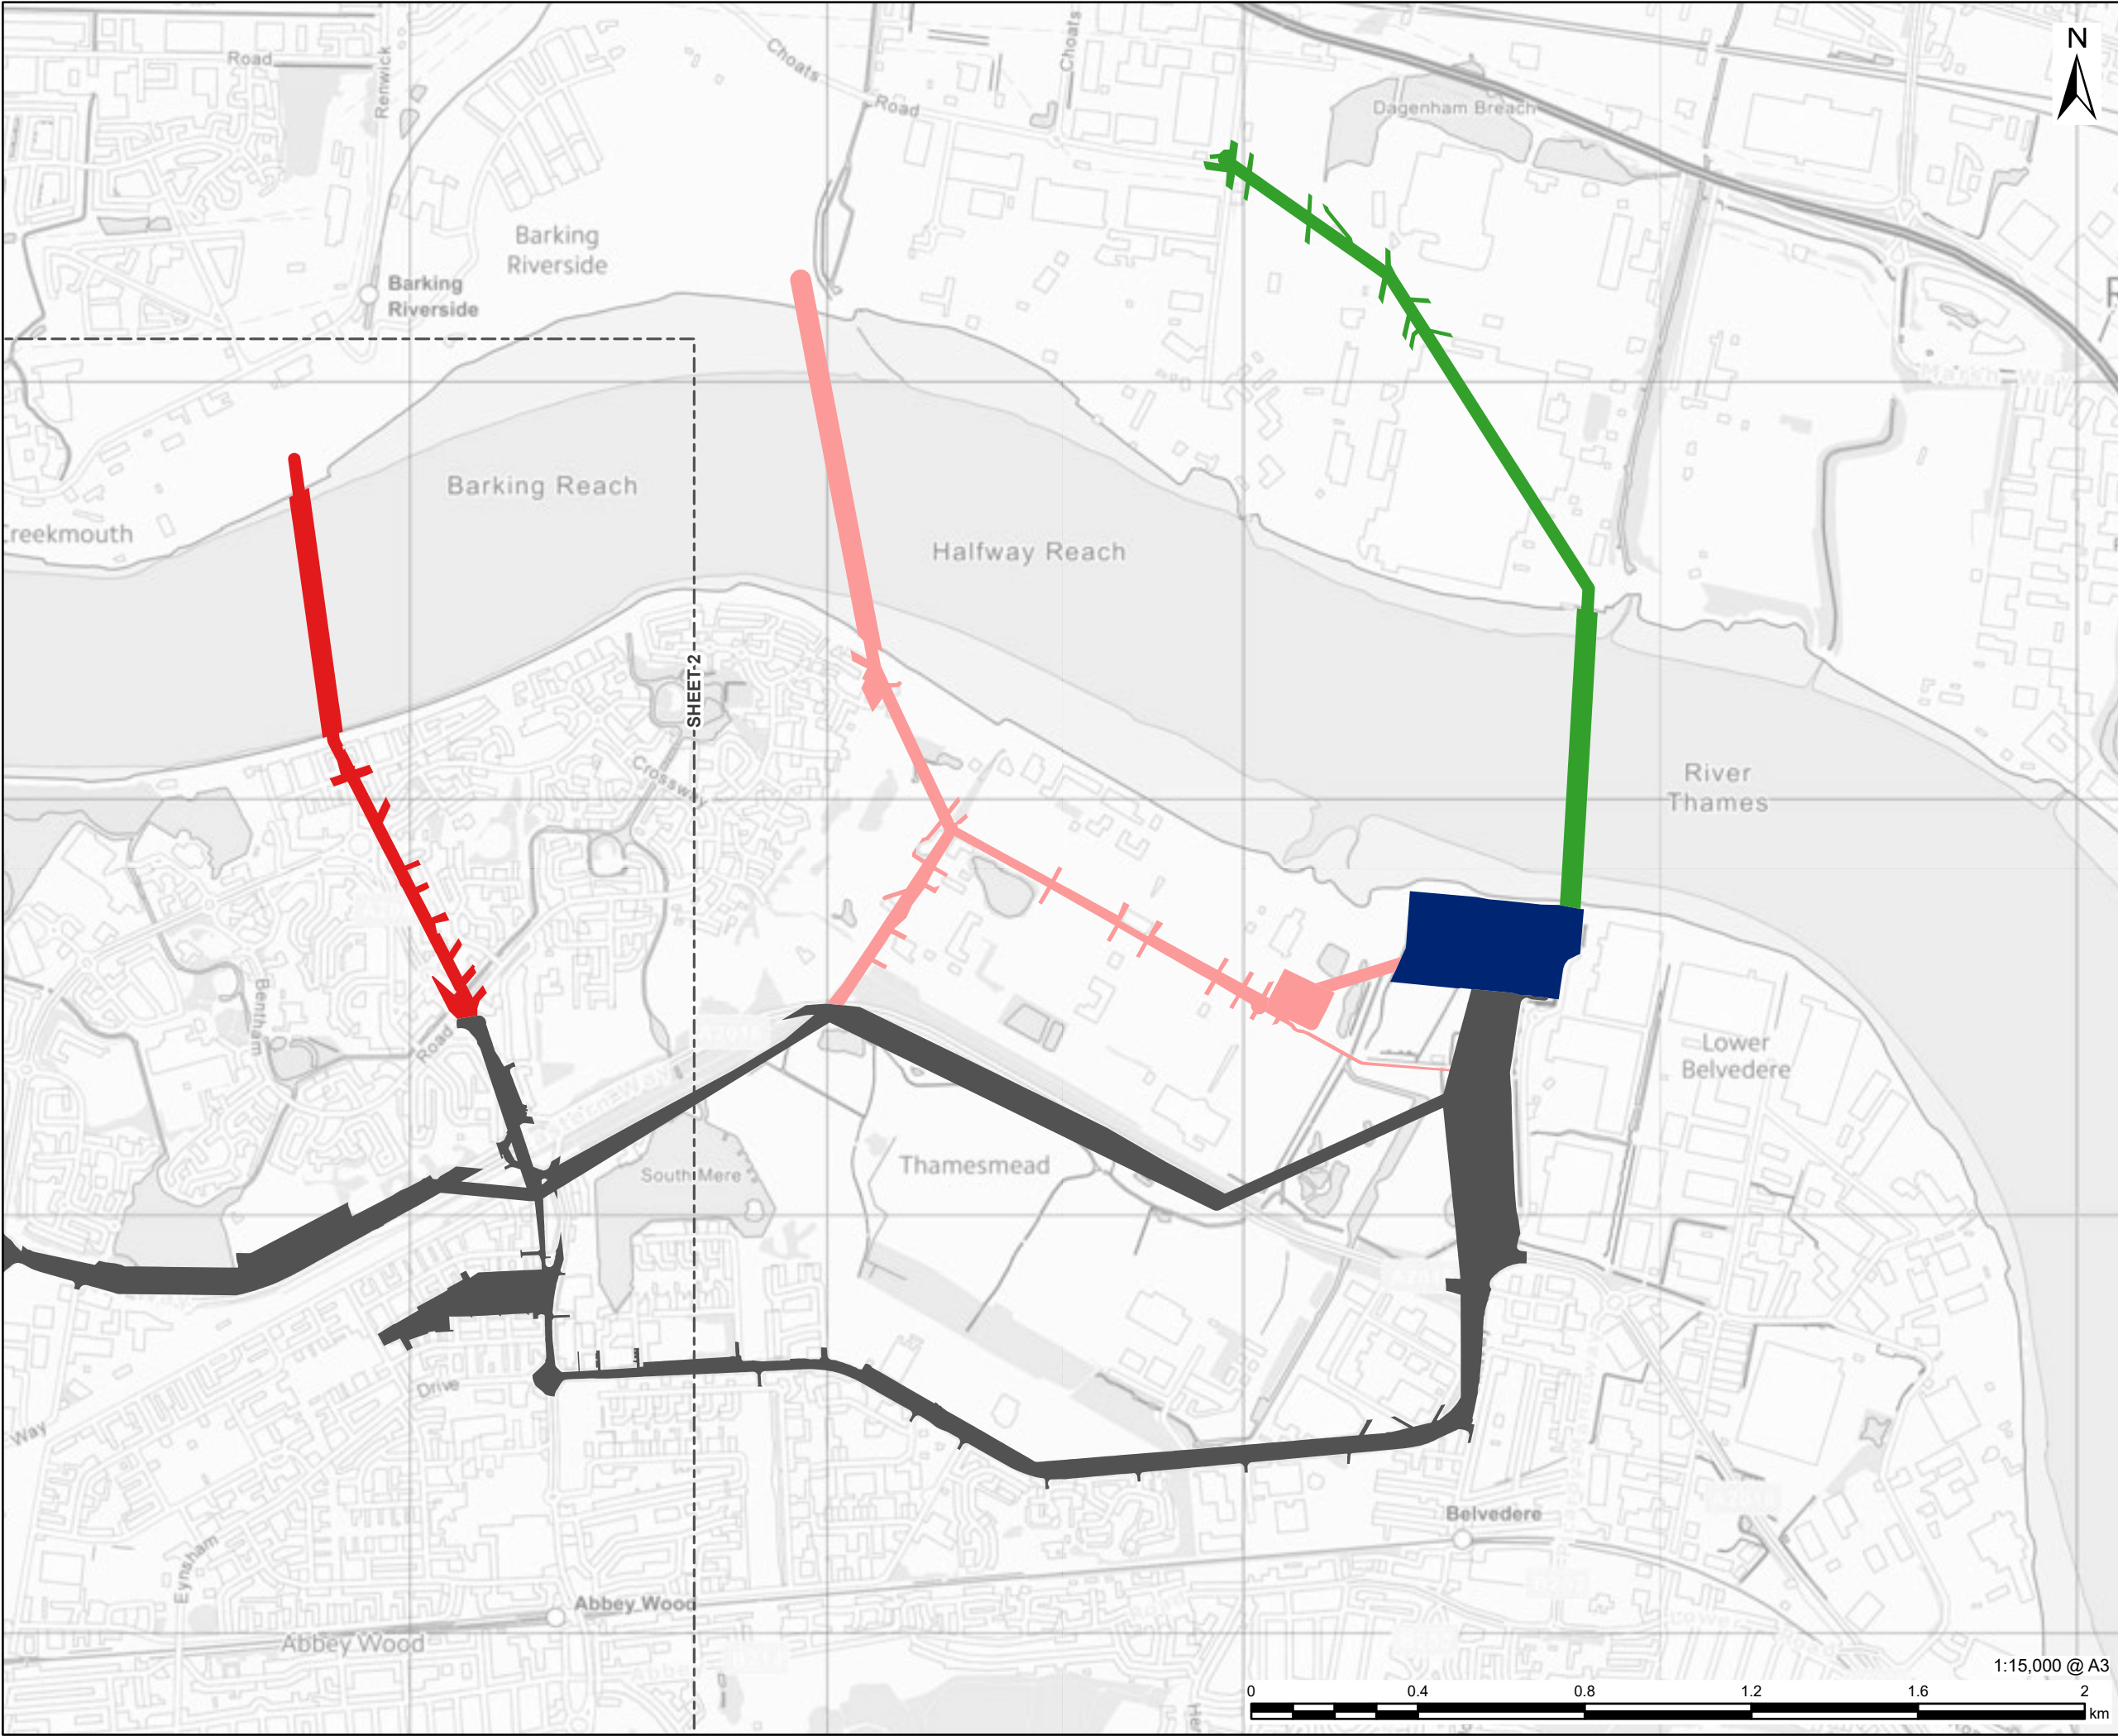

AECOM

PROJECT

London Strategic Heat
Main

CLIENT




CONSULTANT

AECOM Limited
Aldgate Tower
2 Leman Street
London, E1 8FA
www.aecom.com

LEGEND

- Trunk Main Line
- Riverside Campus
- Transmission Branch - Barking 1
- Transmission Branch - Barking 2
- Transmission Branch - Barking 3

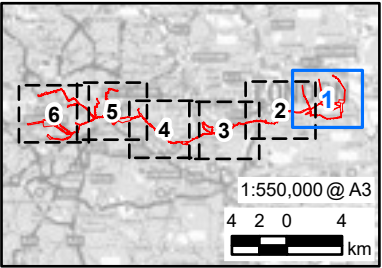

NOTES

Contains OS data © Crown copyright and
database right 2026. Contains public sector
information licensed under the Open
Government Licence v3.0.
Contains OS data © Crown copyright 2025.

ISSUE PURPOSE

Scoping Report

PROJECT NUMBER

60766791


FIGURE TITLE

Components of the Proposed Scheme

FIGURE NUMBER

Figure 2-1

Sheet 1 of 6

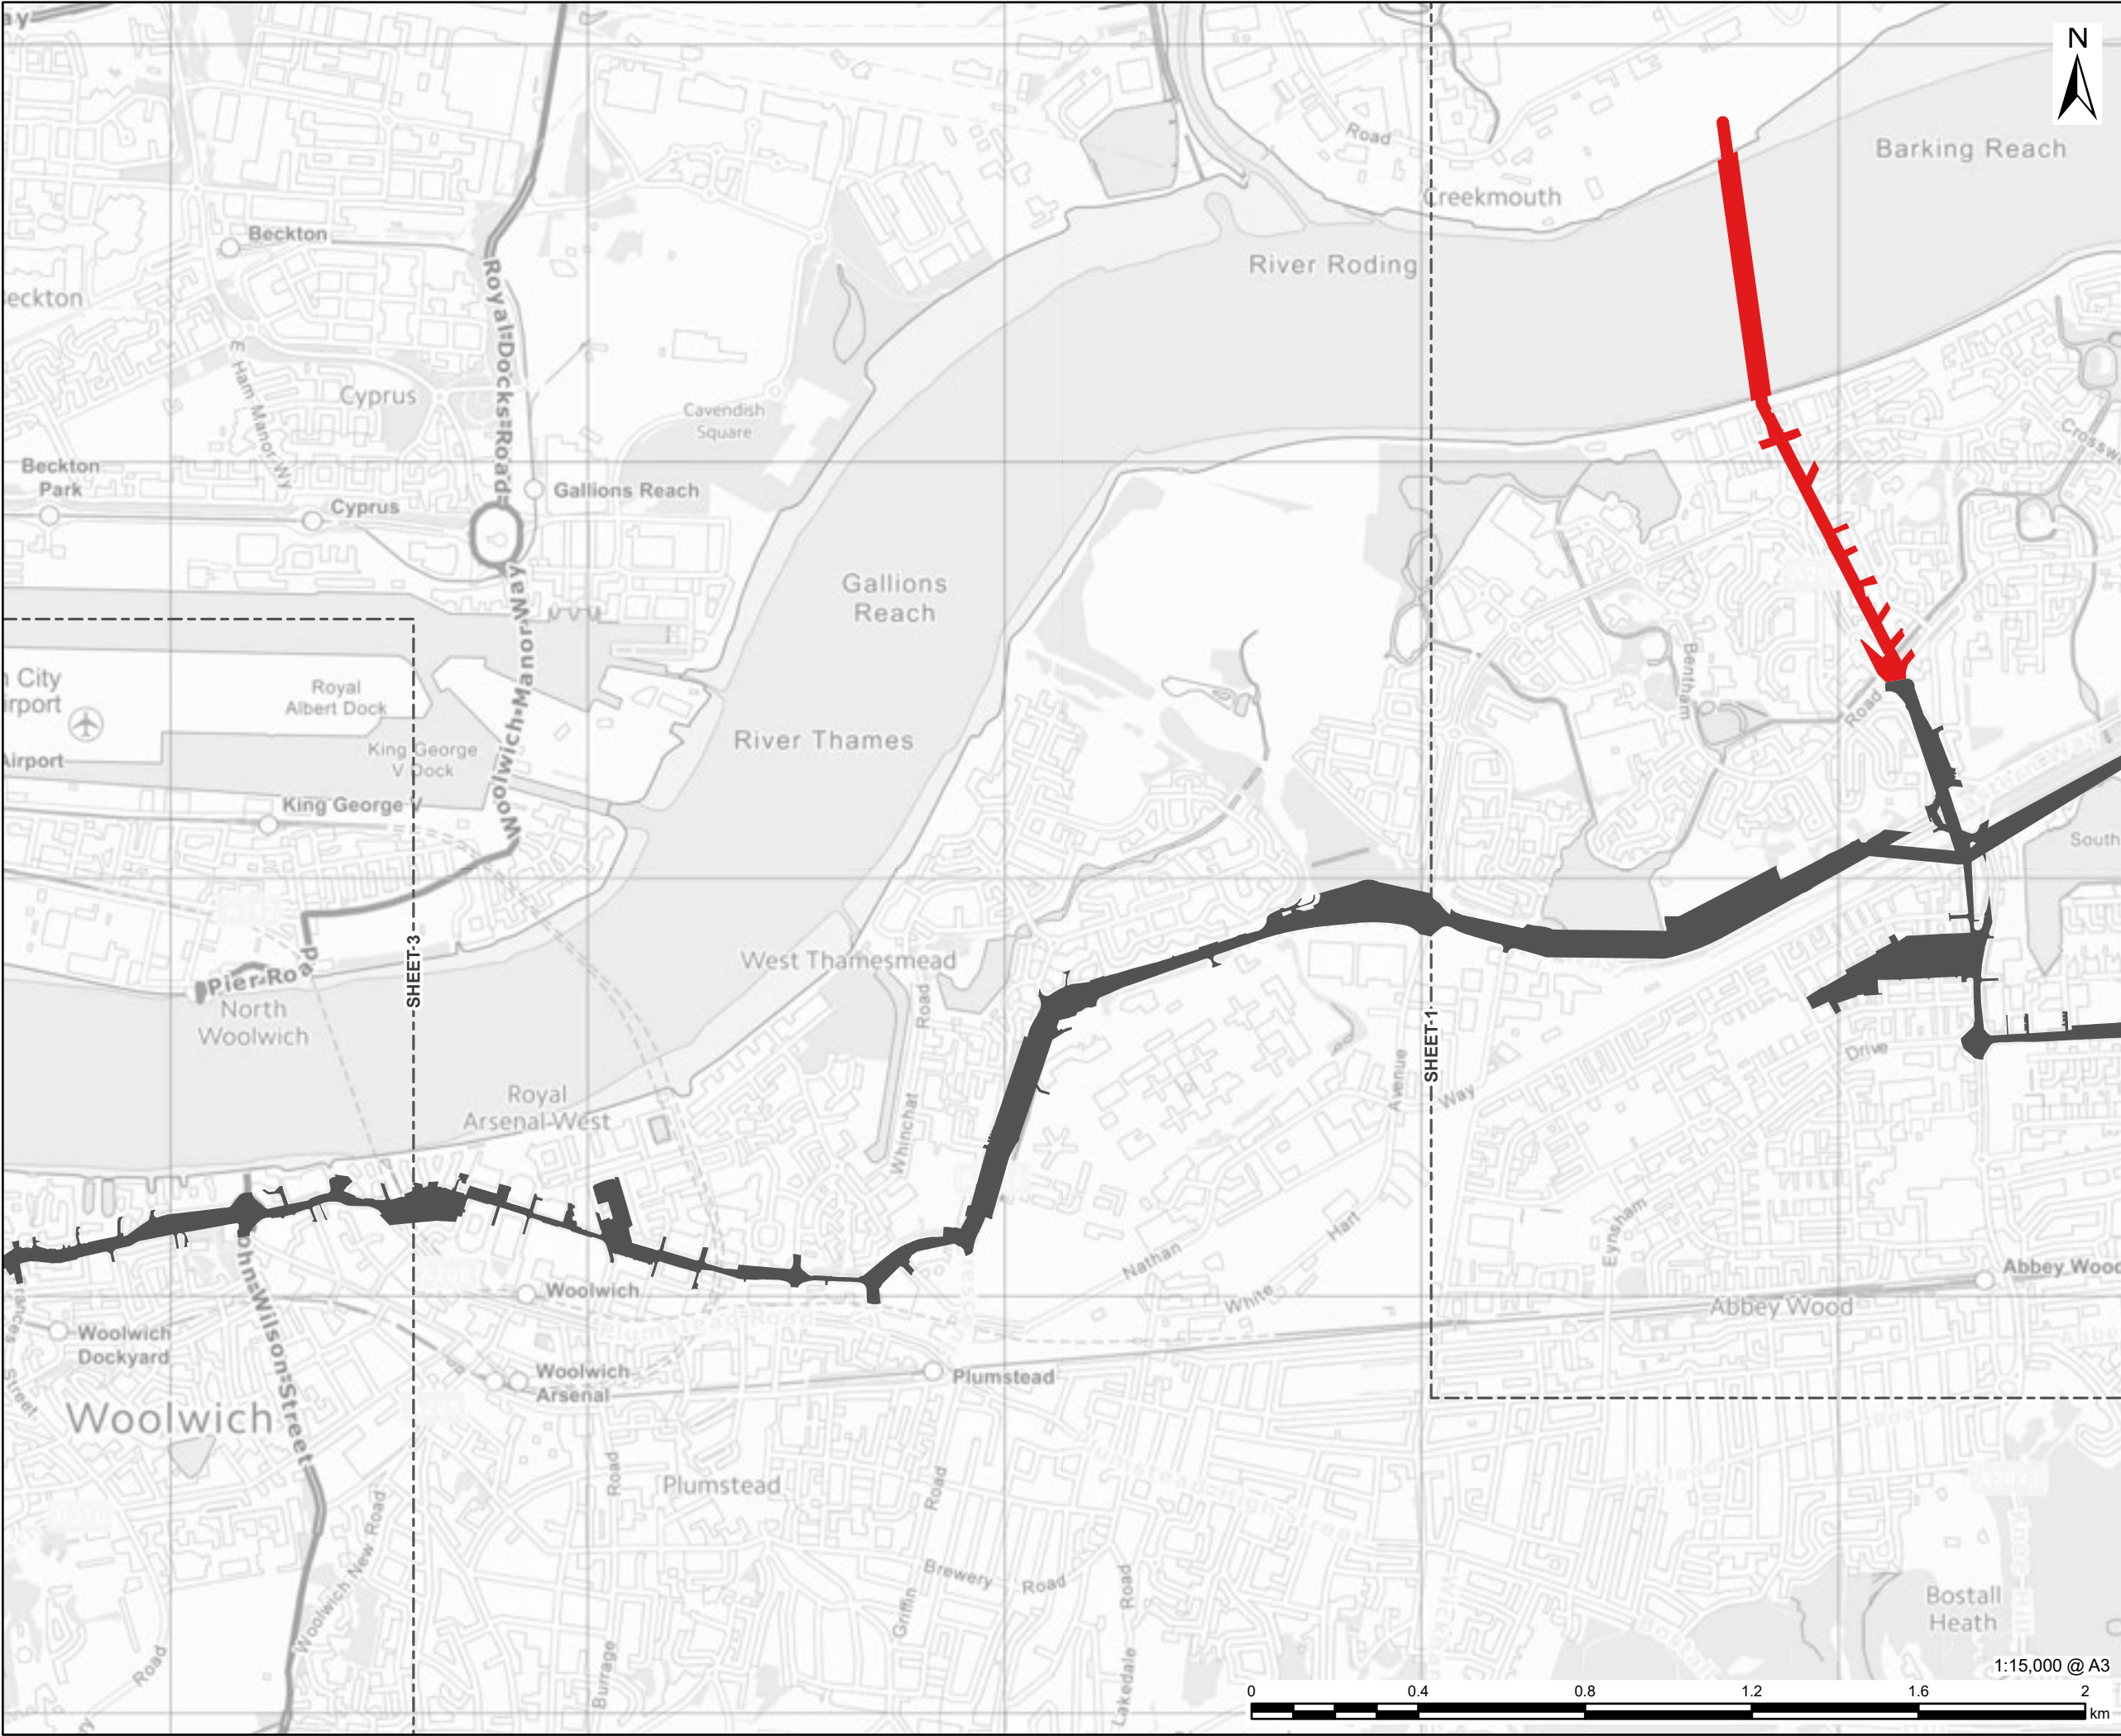

AECOM

PROJECT

London Strategic Heat Main

CLIENT




CONSULTANT

AECOM Limited
Aldgate Tower
2 Leman Street
London, E1 8FA
www.aecom.com

LEGEND

- Trunk Main Line
- Transmission Branch - Barking 3

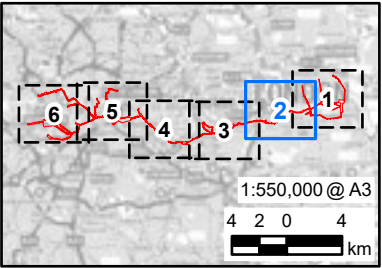

NOTES

Contains OS data © Crown copyright and database right 2026. Contains public sector information licensed under the Open Government Licence v3.0.
Contains OS data © Crown copyright 2025.

ISSUE PURPOSE

Scoping Report

PROJECT NUMBER

60766791


FIGURE TITLE

Components of the Proposed Scheme

FIGURE NUMBER

Figure 2-1

Sheet 2 of 6

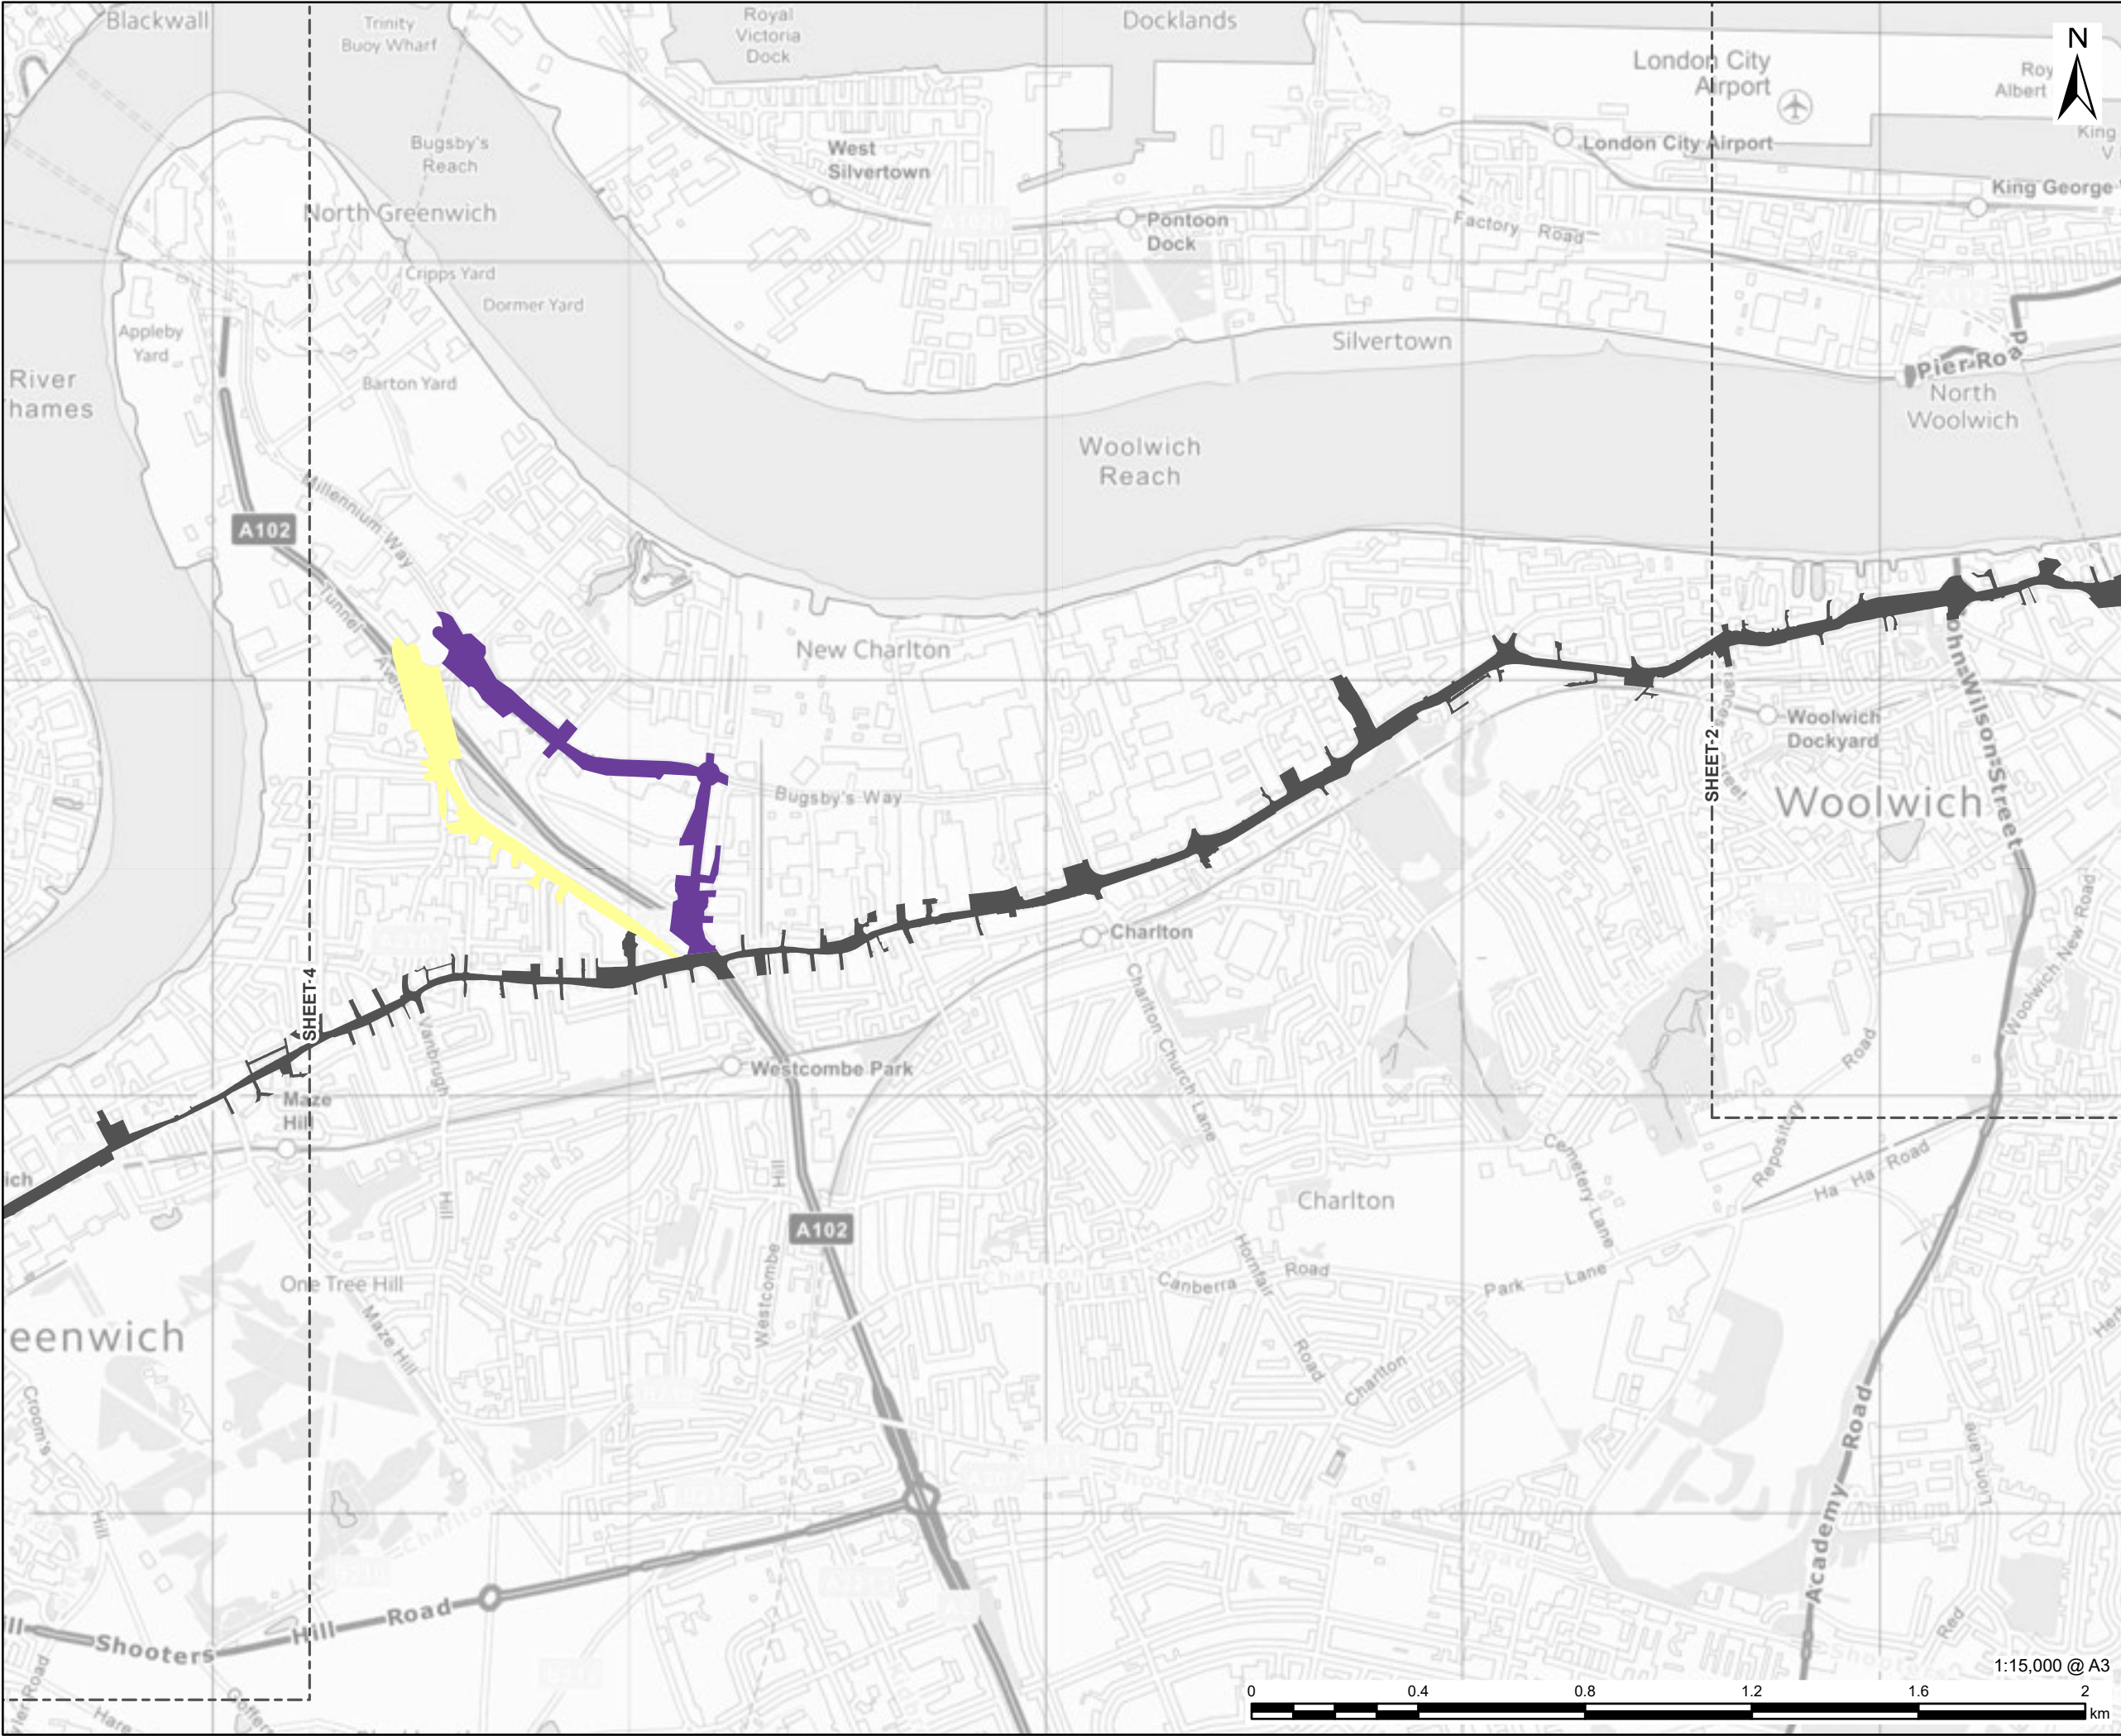

AECOM

PROJECT

London Strategic Heat
Main

CLIENT


CORY

CONSULTANT

AECOM Limited
Aldgate Tower
2 Leman Street
London, E1 8FA
www.aecom.com

LEGEND

- Trunk Main Line
- Transmission Branch - Greenwich Peninsula 1
- Transmission Branch - Greenwich Peninsula 2

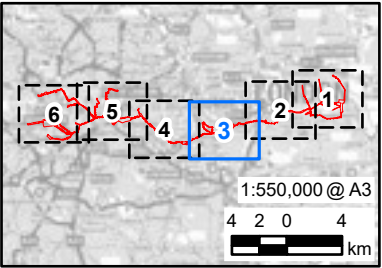

NOTES

Contains OS data © Crown copyright and database right 2026. Contains public sector information licensed under the Open Government Licence v3.0.
Contains OS data © Crown copyright 2025.

ISSUE PURPOSE

Scoping Report

PROJECT NUMBER

60766791


FIGURE TITLE

Components of the Proposed Scheme

FIGURE NUMBER

Figure 2-1

Sheet 3 of 6

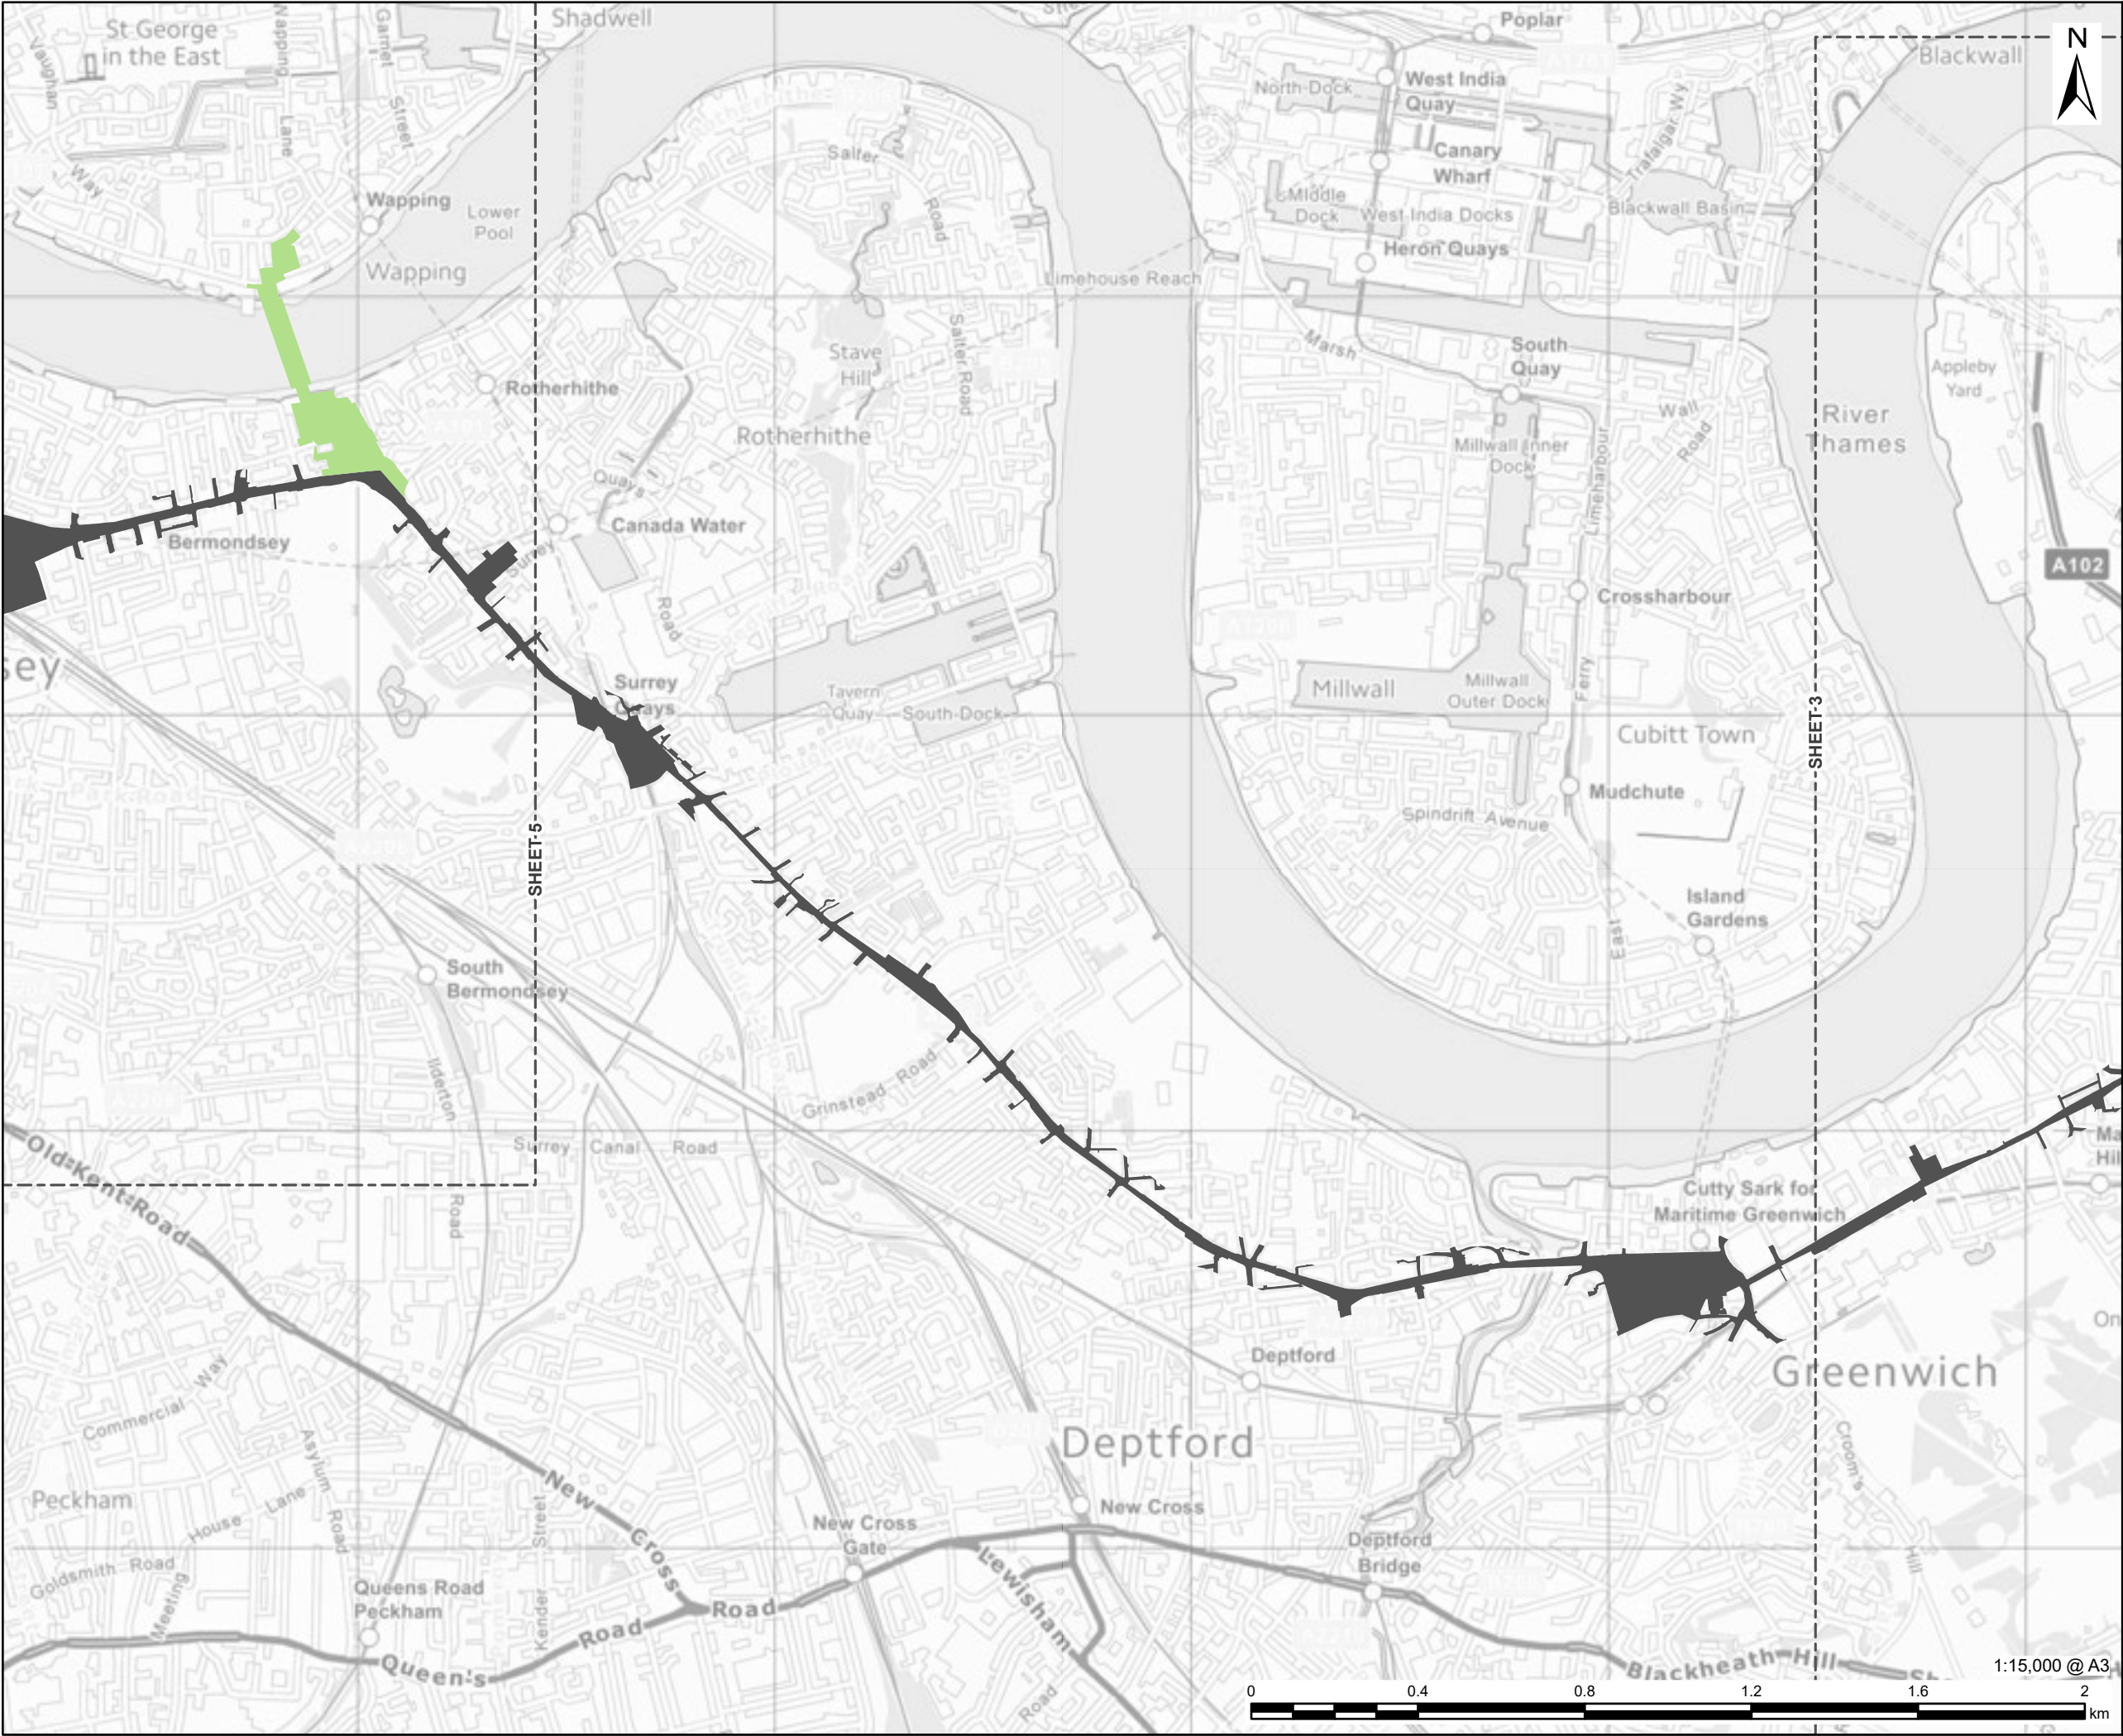

AECOM

PROJECT

London Strategic Heat
Main

CLIENT


CORY

CONSULTANT

AECOM Limited
Aldgate Tower
2 Leman Street
London, E1 8FA
www.aecom.com

LEGEND

- Trunk Main Line
- Transmission Branch - Wapping

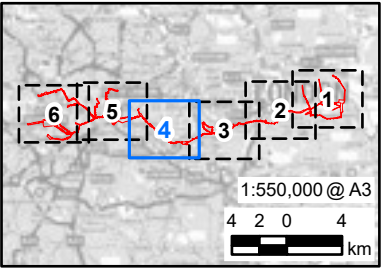

NOTES

Contains OS data © Crown copyright and
database right 2026. Contains public sector
information licensed under the Open
Government Licence v3.0.
Contains OS data © Crown copyright 2025.

ISSUE PURPOSE

Scoping Report

PROJECT NUMBER

60766791


FIGURE TITLE

Components of the Proposed Scheme

FIGURE NUMBER

Figure 2-1

Sheet 4 of 6

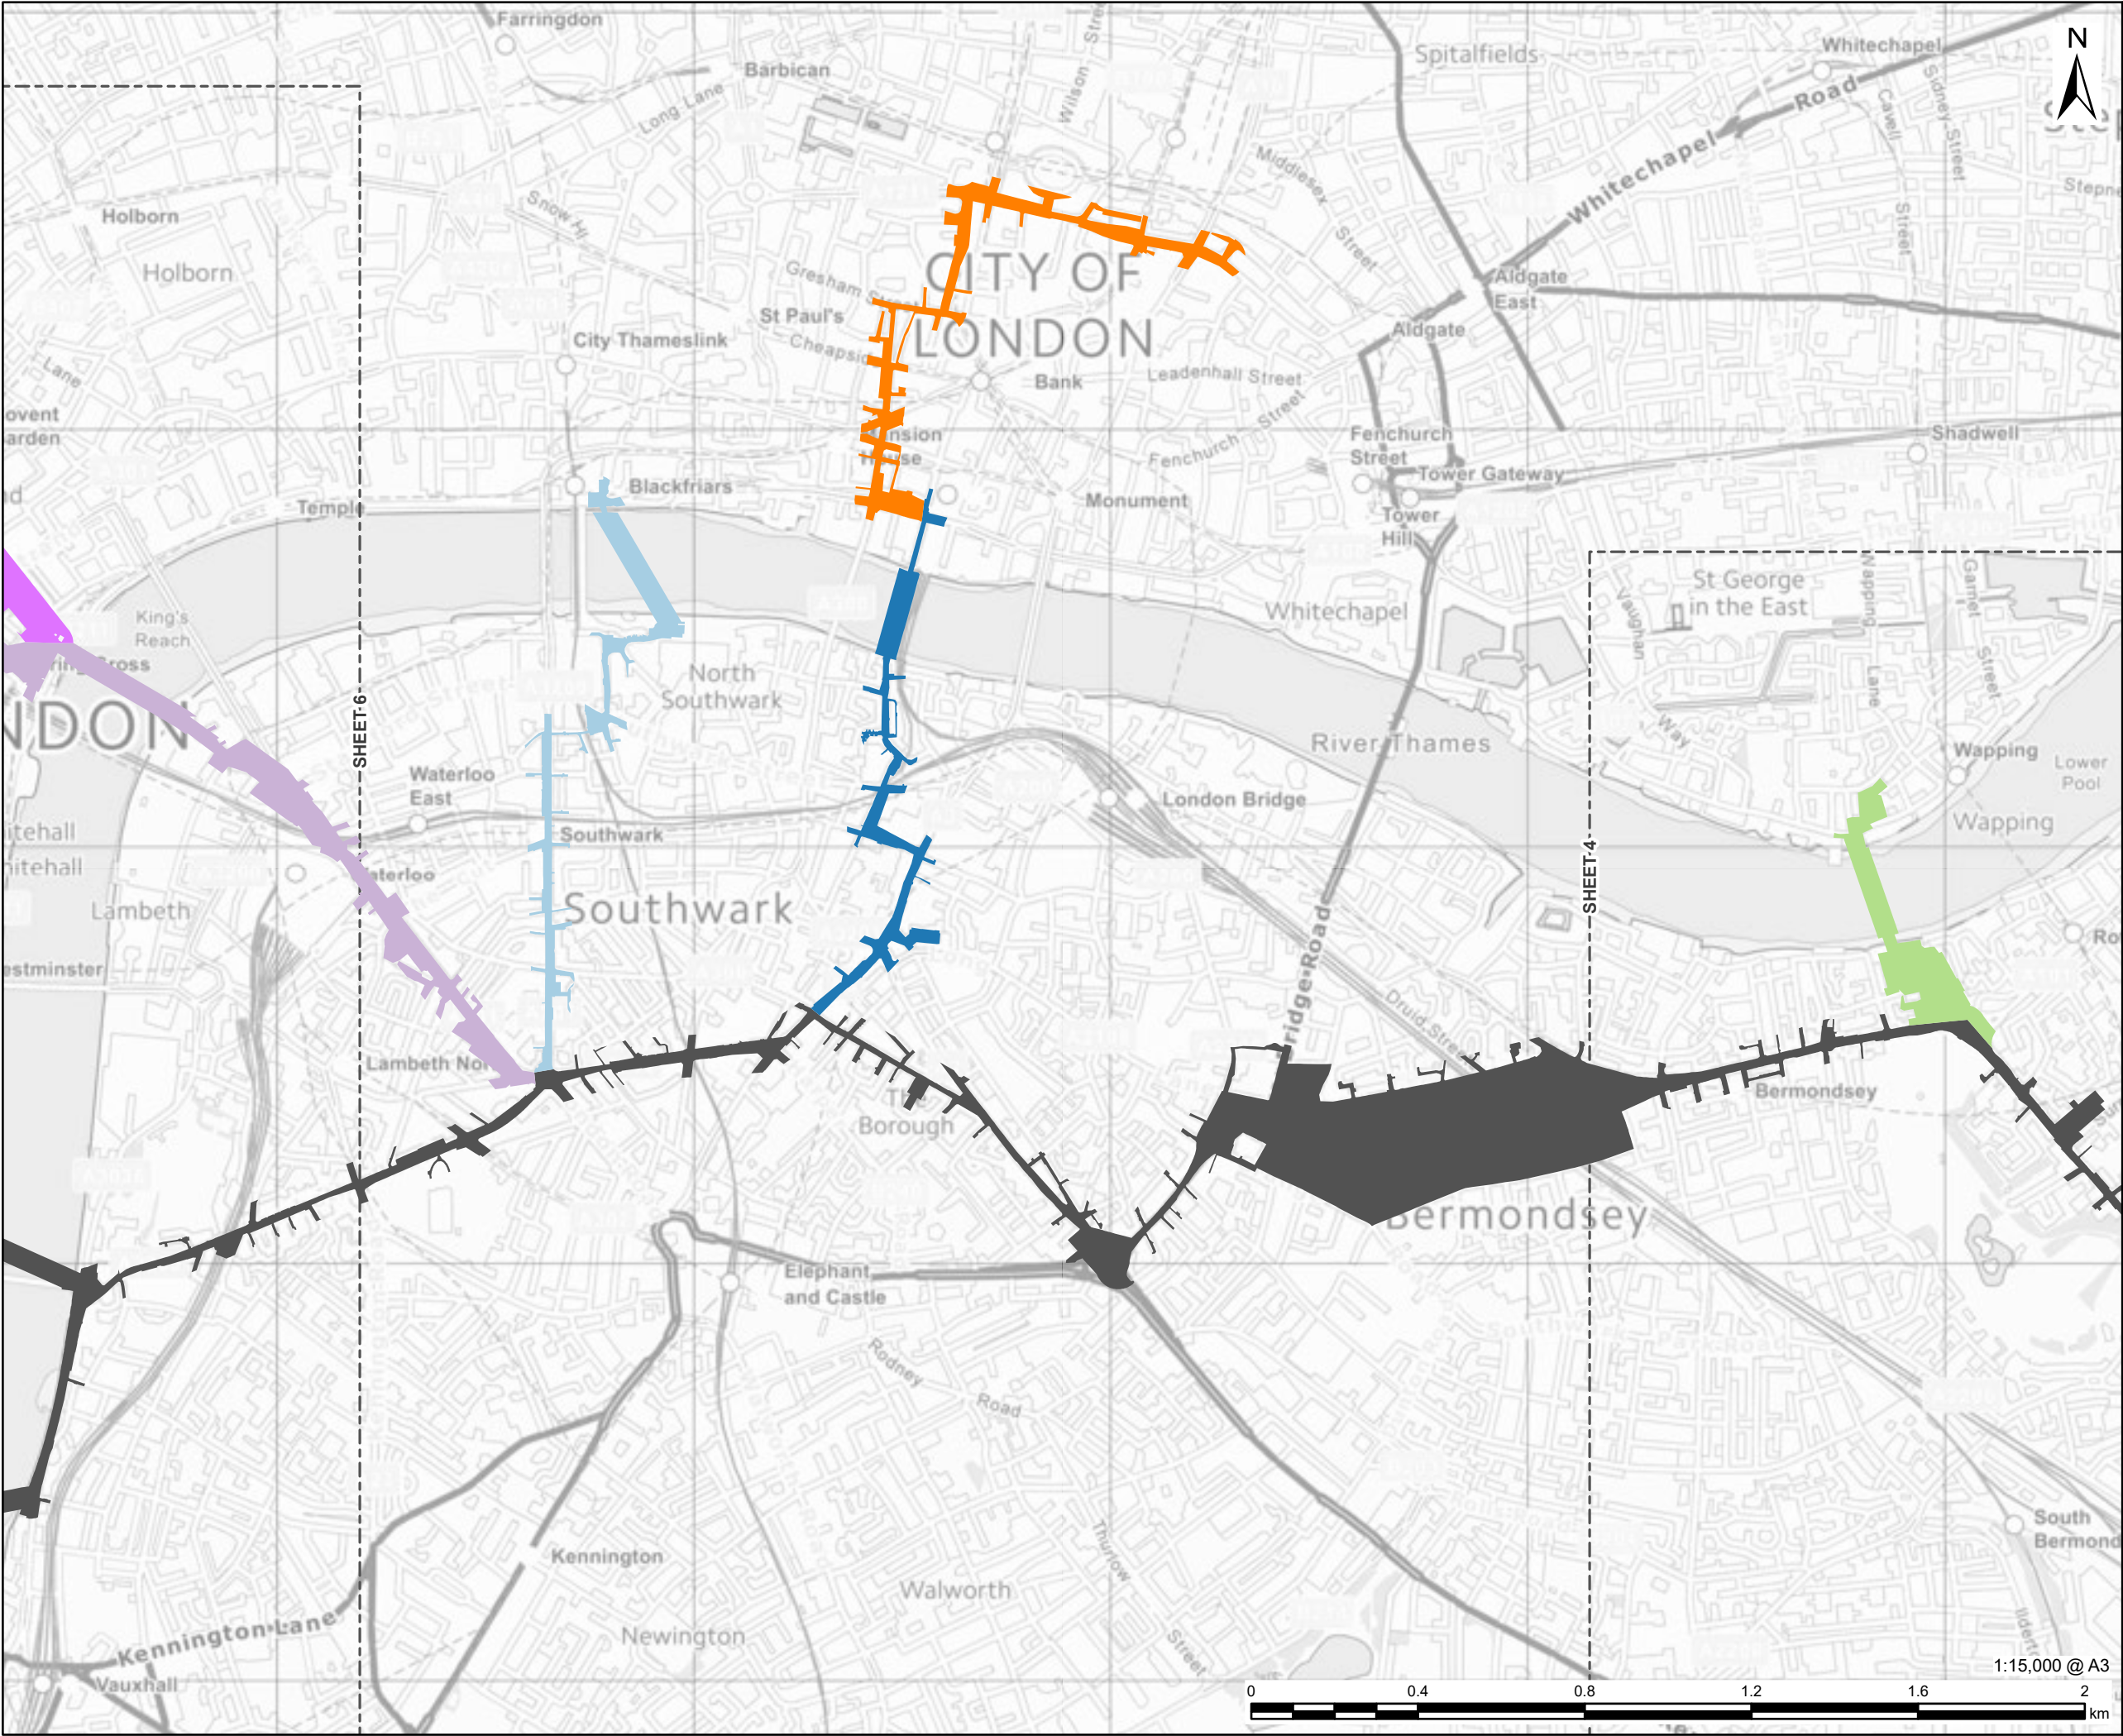

AECOM

PROJECT

London Strategic Heat Main

CLIENT

CORY

CONSULTANT

AECOM Limited
Aldgate Tower
2 Leman Street
London, E1 8FA
www.aecom.com

LEGEND

- Trunk Main Line
- Transmission Branch - Blackfriars
- Transmission Branch - Cannon Street
- Transmission Branch - City of London
- Transmission Branch - Embankment
- Transmission Branch - Paddington
- Transmission Branch - Wapping

NOTES

Contains OS data © Crown copyright and database right 2026. Contains public sector information licensed under the Open Government Licence v3.0.
Contains OS data © Crown copyright 2025.

ISSUE PURPOSE

Scoping Report

PROJECT NUMBER

60766791

FIGURE TITLE

Components of the Proposed Scheme

FIGURE NUMBER

Figure 2-1

1:15,000 @ A3


0 0.4 0.8 1.2 1.6 2 km

1:550,000 @ A3

4 2 0 4 km


This drawing has been prepared for the use of AECOM's client. It may not be used, modified, reproduced or relied upon by third parties, except as agreed by AECOM or as required by law. AECOM accepts no responsibility, and denies any liability whatsoever, to any party that uses or relies on this drawing without AECOM's express written consent. Do not scale this document. All measurements must be obtained from the stated dimensions.

Sheet 5 of 6

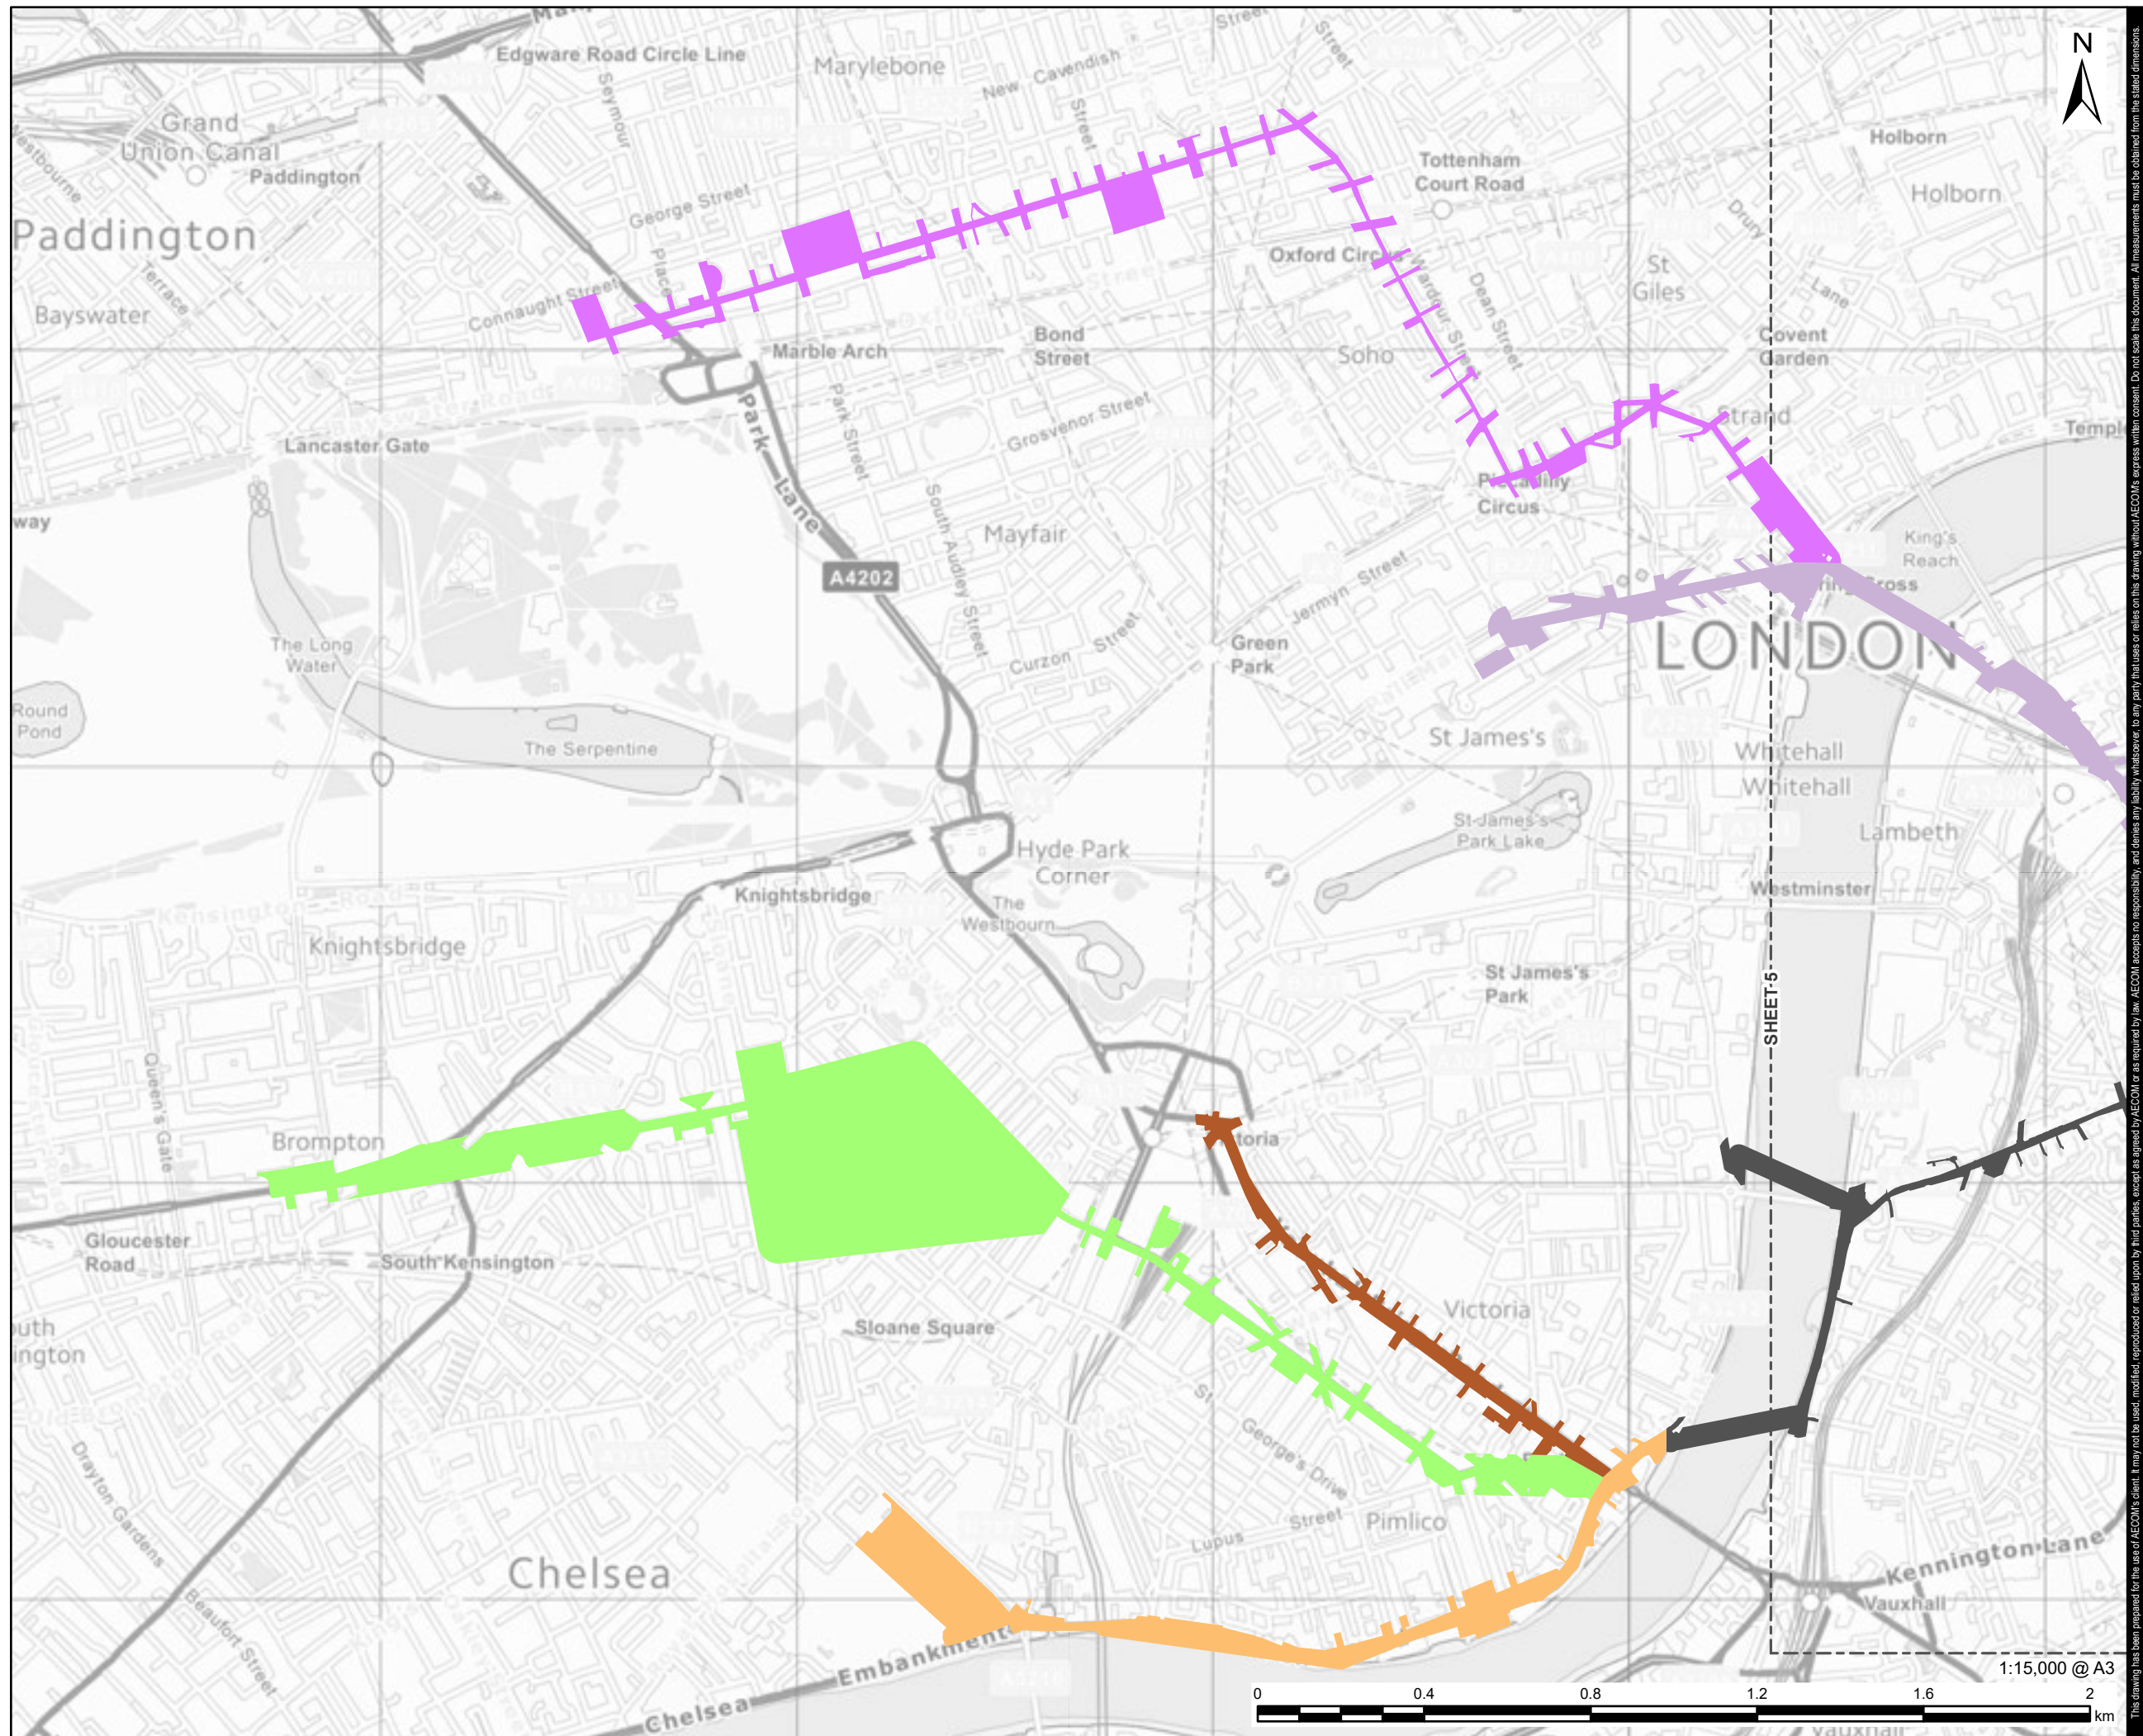

This drawing has been prepared for the use of AECOM's client. It may not be used, modified, reproduced or relied upon by third parties, except as agreed by AECOM or as required by law. AECOM accepts no responsibility and denies any ability whatsoever, in any party that uses or relies on this drawing without AECOM's express written consent. Do not scale this document. All measurements must be obtained from the stated dimensions.

Figure 2-2: Key Environmental Constraints

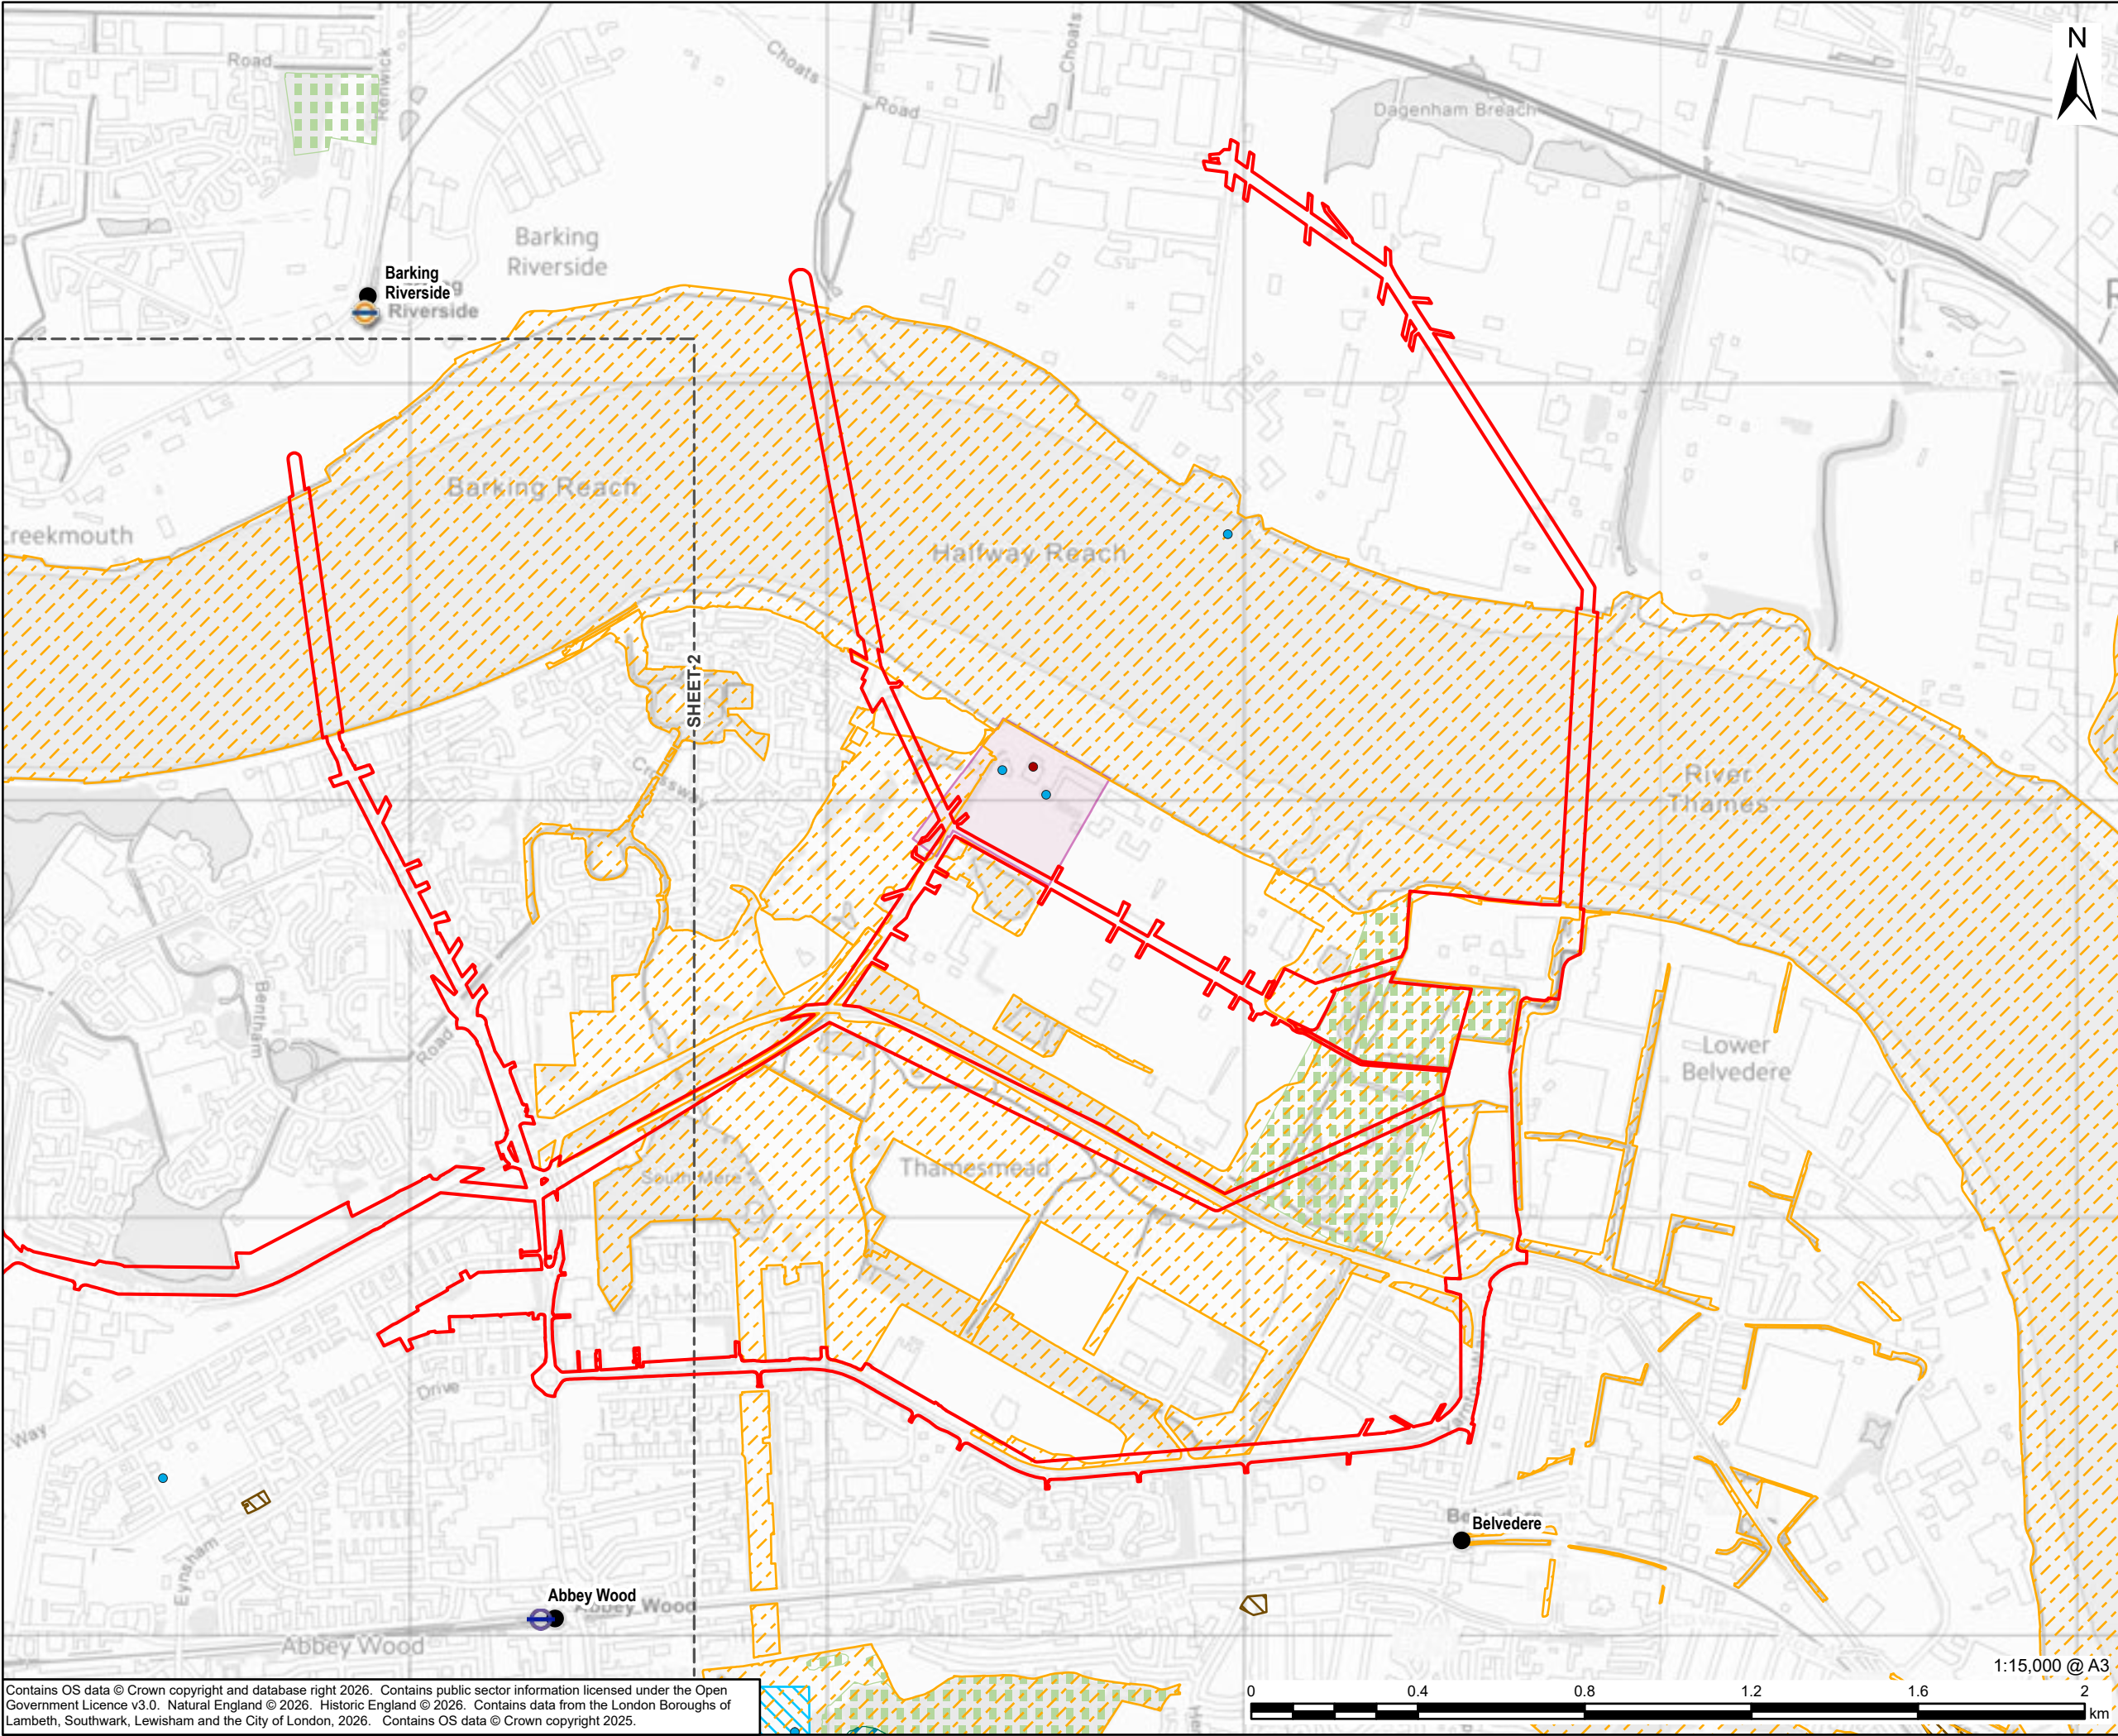

AECOM

PROJECT

London Strategic Heat

Main

CLIENT


CORY

CONSULTANT

AECOM Limited, Aldgate Tower
2 Leman Street, London, E1 8FA
www.aecom.com

LEGEND

- EIA Scoping Boundary
- Listed Building - Grade I
- Listed Building - Grade II*
- Listed Building - Grade II
- Scheduled Monument
- Cemeteries/Churchyard
- Site of Special Scientific Interest (SSSI)
- Site of Importance for Nature Conservation (SINC)
- Local Nature Reserve
- Conservation Area
- Overground Station
- Elizabeth Line Station
- Railway Station

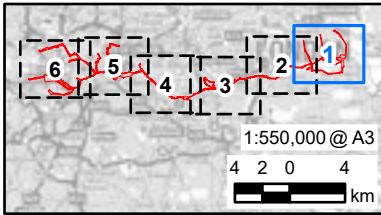

ISSUE PURPOSE

Scoping Report

PROJECT NUMBER

60766791

FIGURE TITLE


Key Environmental Constraints

FIGURE NUMBER

Figure 2-2

Sheet 1 of 6

Contains OS data © Crown copyright and database right 2026. Contains public sector information licensed under the Open Government Licence v3.0. Natural England © 2026. Historic England © 2026. Contains data from the London Boroughs of Lambeth, Southwark, Lewisham and the City of London, 2026. Contains OS data © Crown copyright 2025.

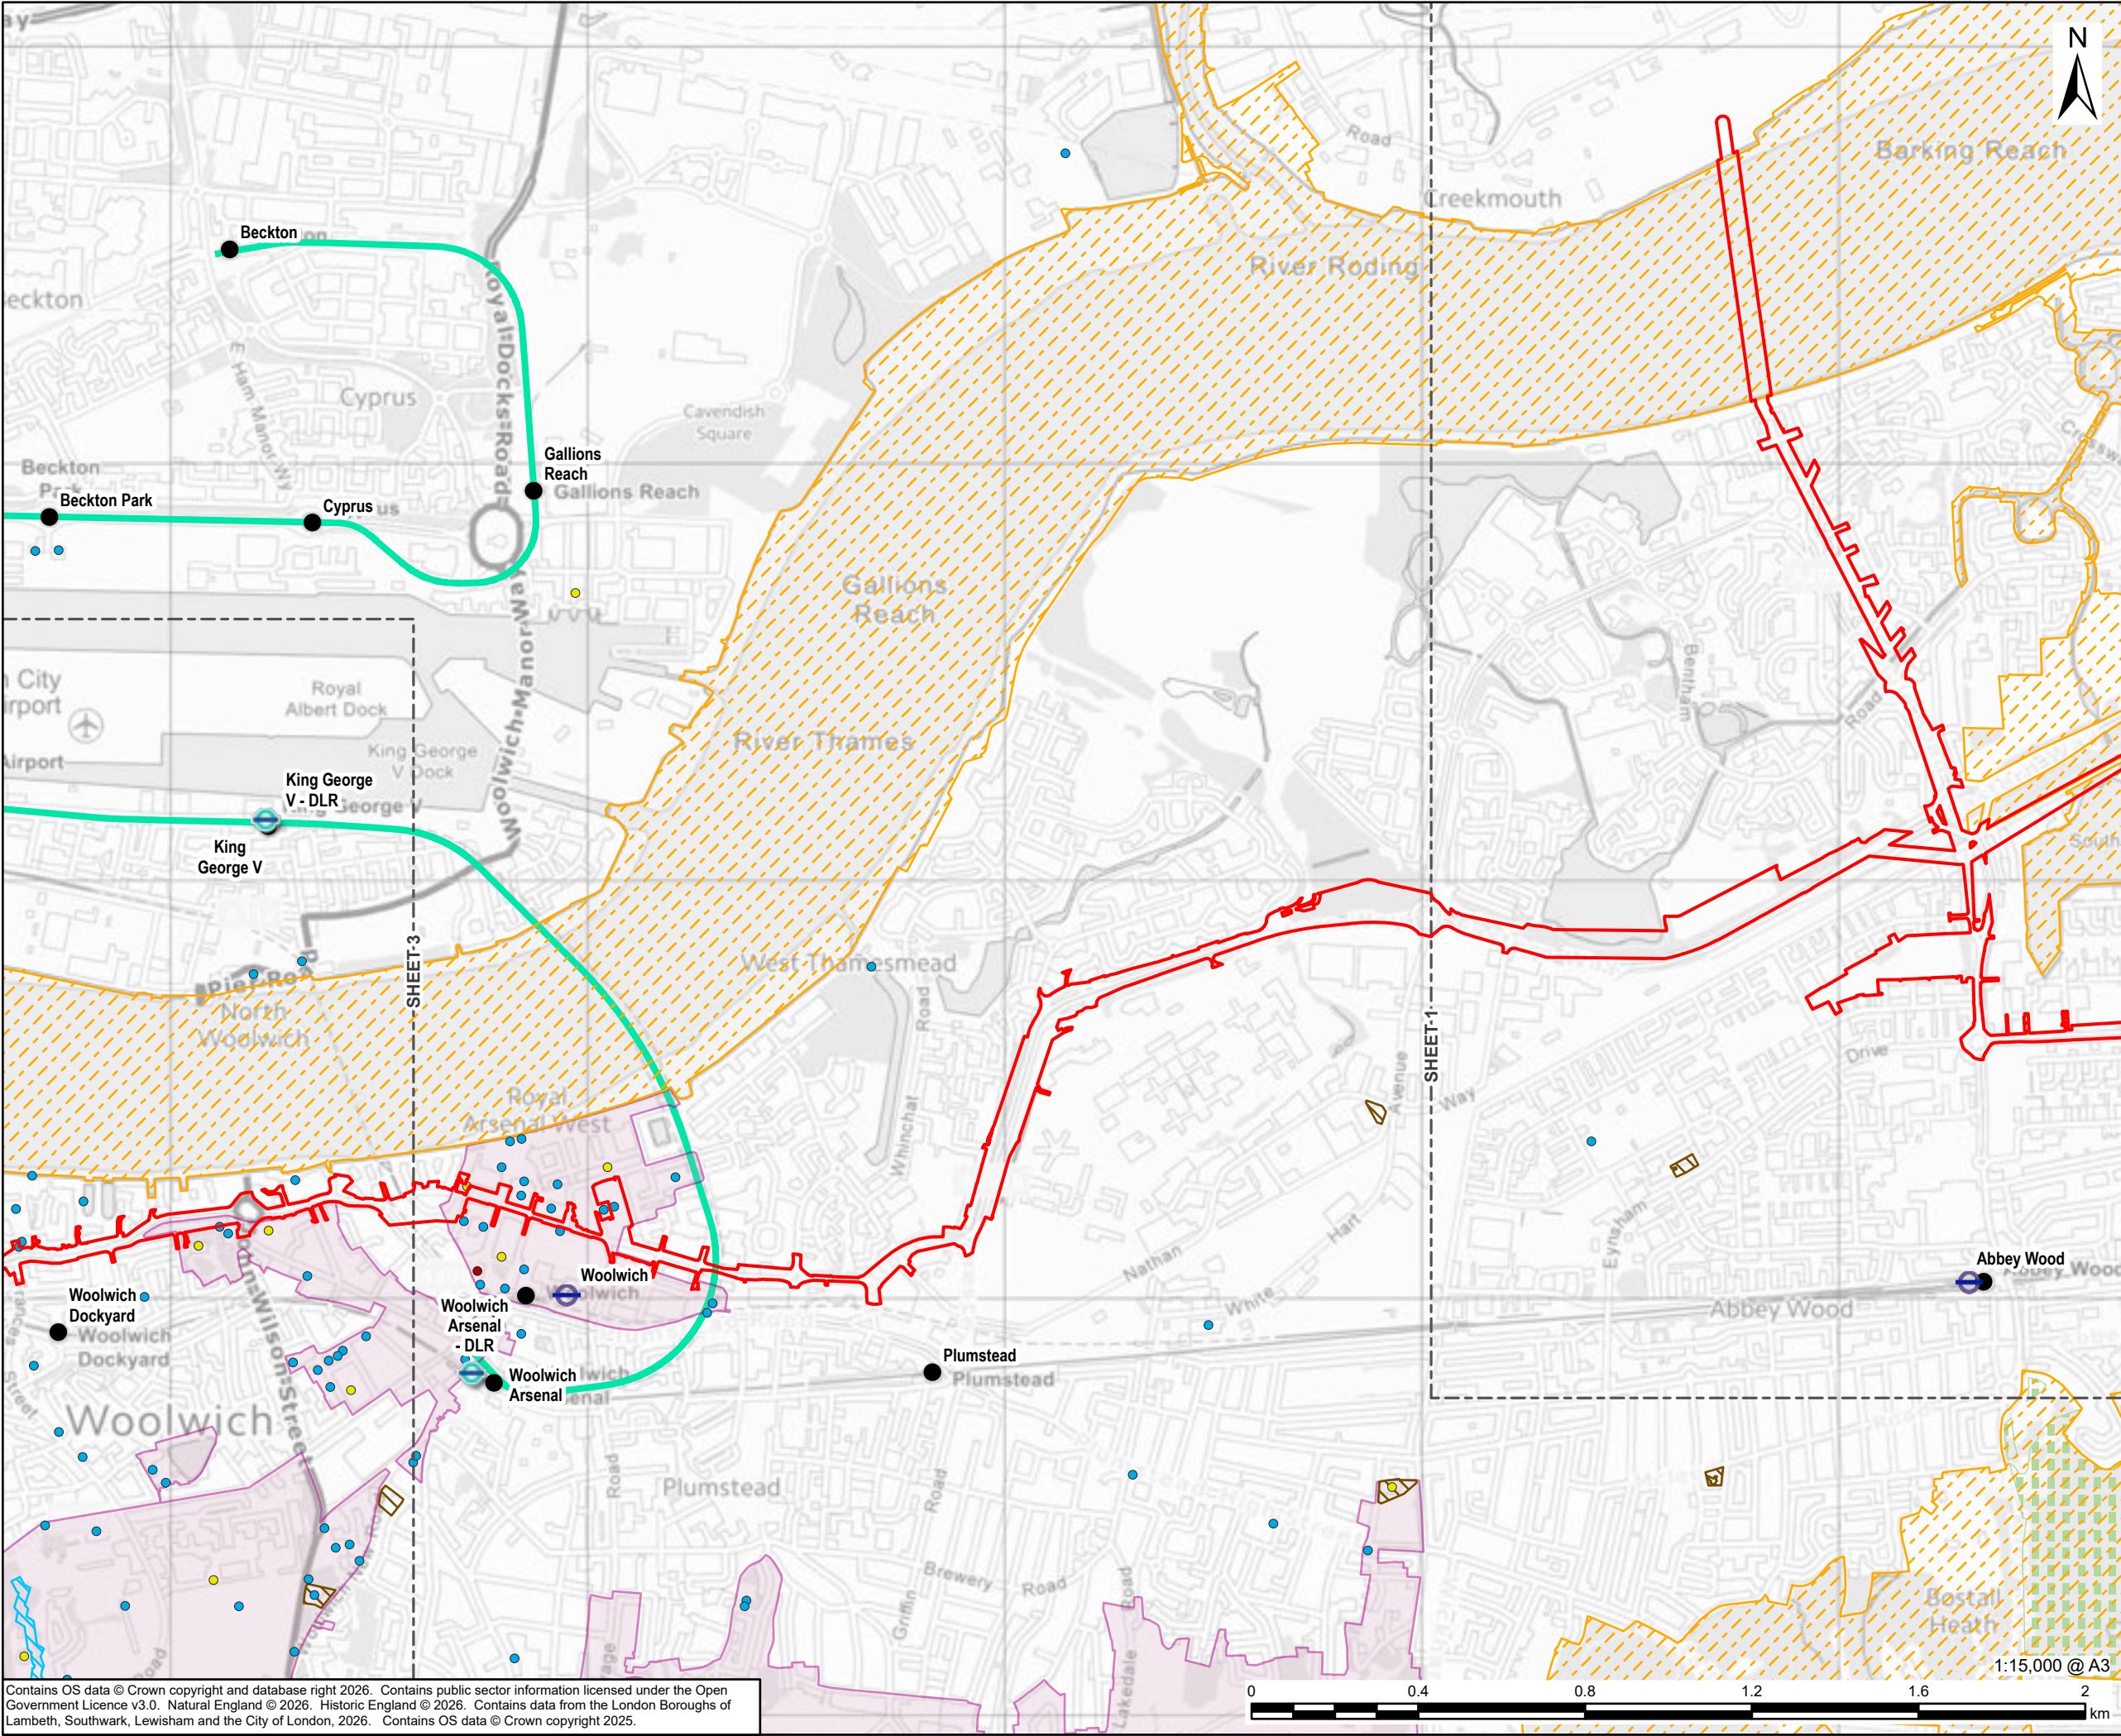

Contains OS data © Crown copyright and database right 2026. Contains public sector information licensed under the Open Government Licence v3.0. Natural England © 2026. Historic England © 2026. Contains data from the London Boroughs of Lambeth, Southwark, Lewisham and the City of London, 2026. Contains OS data © Crown copyright 2025.

AECOM

PROJECT

London Strategic Heat

Main

CLIENT


CORY

CONSULTANT

AECOM Limited, Aldgate Tower
2 Leman Street, London, E1 8FA
www.aecom.com

LEGEND

- EIA Scoping Boundary
- Listed Building - Grade I
- Listed Building - Grade II*
- Listed Building - Grade II
- Scheduled Monument
- Cemeteries/Churchyard
- Site of Importance for Nature Conservation (SINC)
- Local Nature Reserve
- Conservation Area
- DLR Station
- Elizabeth Line Station
- Railway Station
- London Underground
- Docklands Light Railway

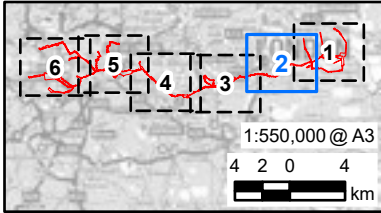

ISSUE PURPOSE

Scoping Report

PROJECT NUMBER

60766791


FIGURE TITLE

Key Environmental Constraints

FIGURE NUMBER

Figure 2-2

Sheet 2 of 6

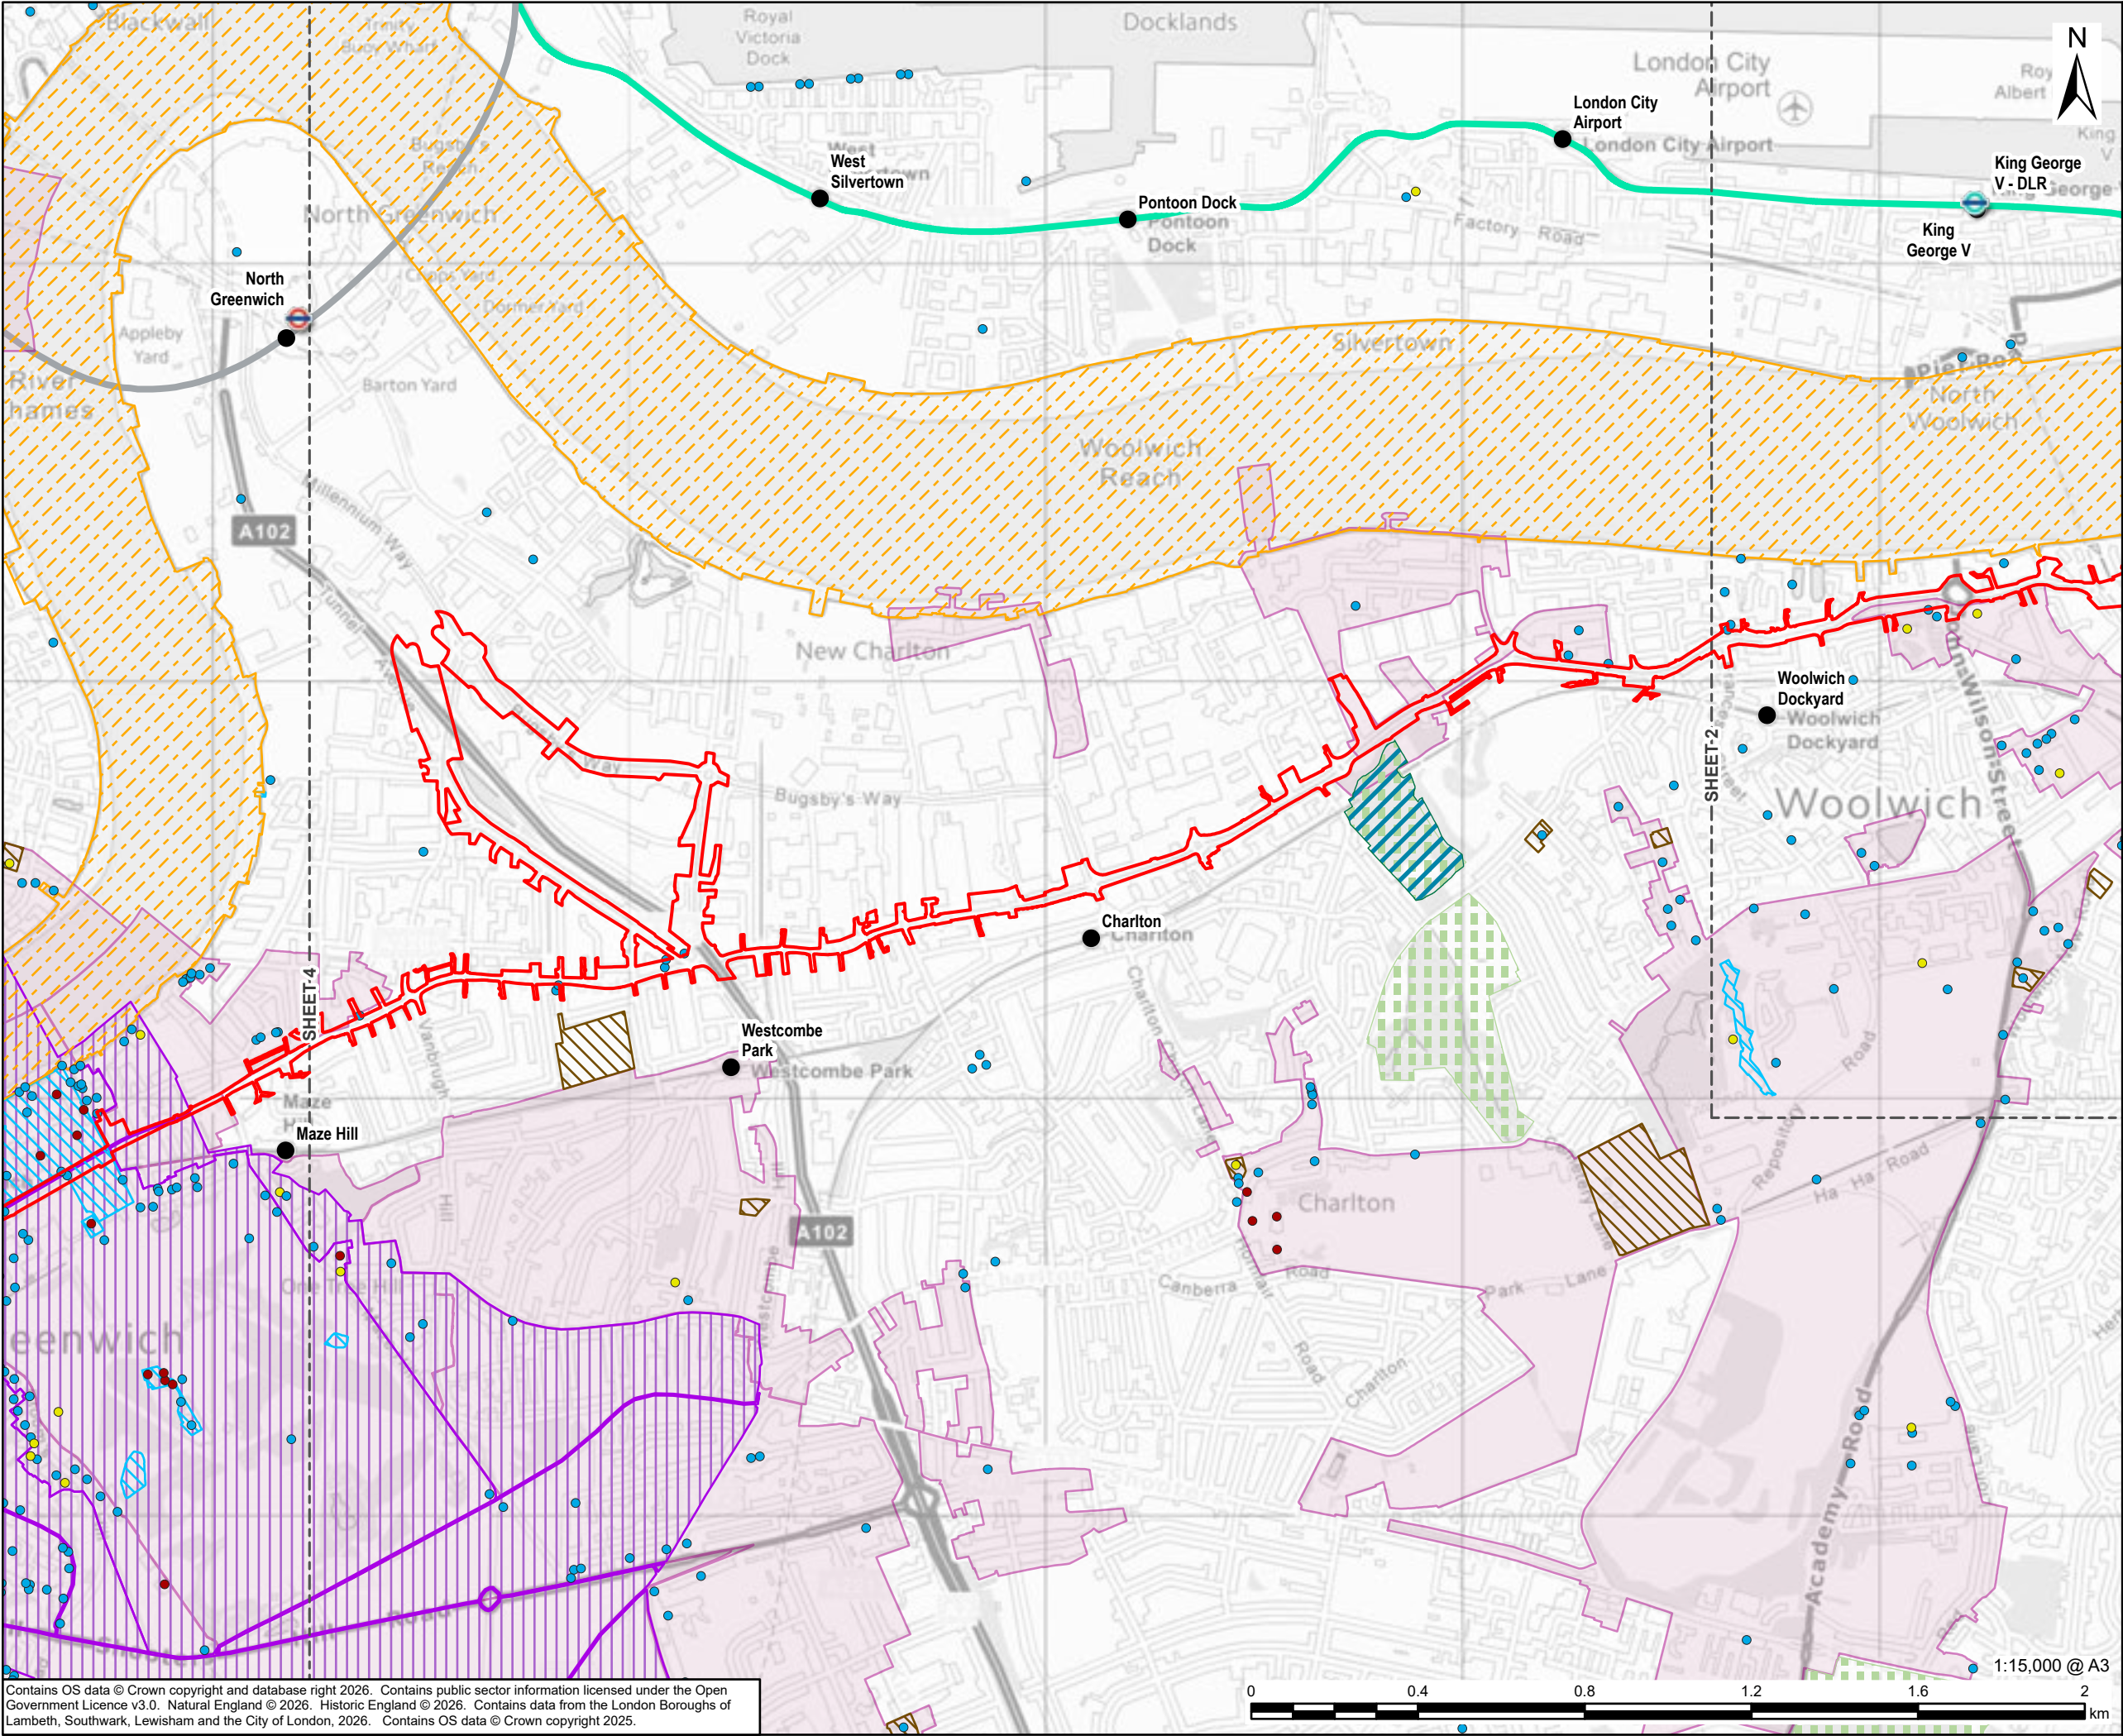

Contains OS data © Crown copyright and database right 2026. Contains public sector information licensed under the Open Government Licence v3.0. Natural England © 2026. Historic England © 2026. Contains data from the London Boroughs of Lambeth, Southwark, Lewisham and the City of London, 2026. Contains OS data © Crown copyright 2025.

This drawing has been prepared for the use of AECOM's client. It may not be used, modified, reproduced or relied upon by third parties, except as agreed by AECOM or as required by law. AECOM accepts no responsibility, and denies any liability whatsoever, to any party that uses or relies on this drawing without AECOM's express written consent. Do not scale this document. All measurements must be obtained from the stated dimensions.

AECOM

PROJECT

London Strategic Heat

Main

CLIENT


CORY

CONSULTANT

AECOM Limited, Aldgate Tower
2 Leman Street, London, E1 8FA
www.aecom.com

LEGEND

- EIA Scoping Boundary
- Listed Building - Grade I
- Listed Building - Grade II*
- Listed Building - Grade II
- World Heritage Site
- Scheduled Monument
- Cemeteries/Churchyard
- Site of Special Scientific Interest (SSSI)
- Site of Importance for Nature Conservation (SINC)
- Local Nature Reserve
- Conservation Area
- DLR Station
- Underground Station
- Railway Station
- London Underground
 - Jubilee
 - Docklands Light Railway

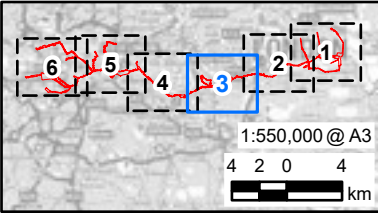

ISSUE PURPOSE

Scoping Report

PROJECT NUMBER

60766791


FIGURE TITLE

Key Environmental Constraints

FIGURE NUMBER

Figure 2-2

Sheet 3 of 6

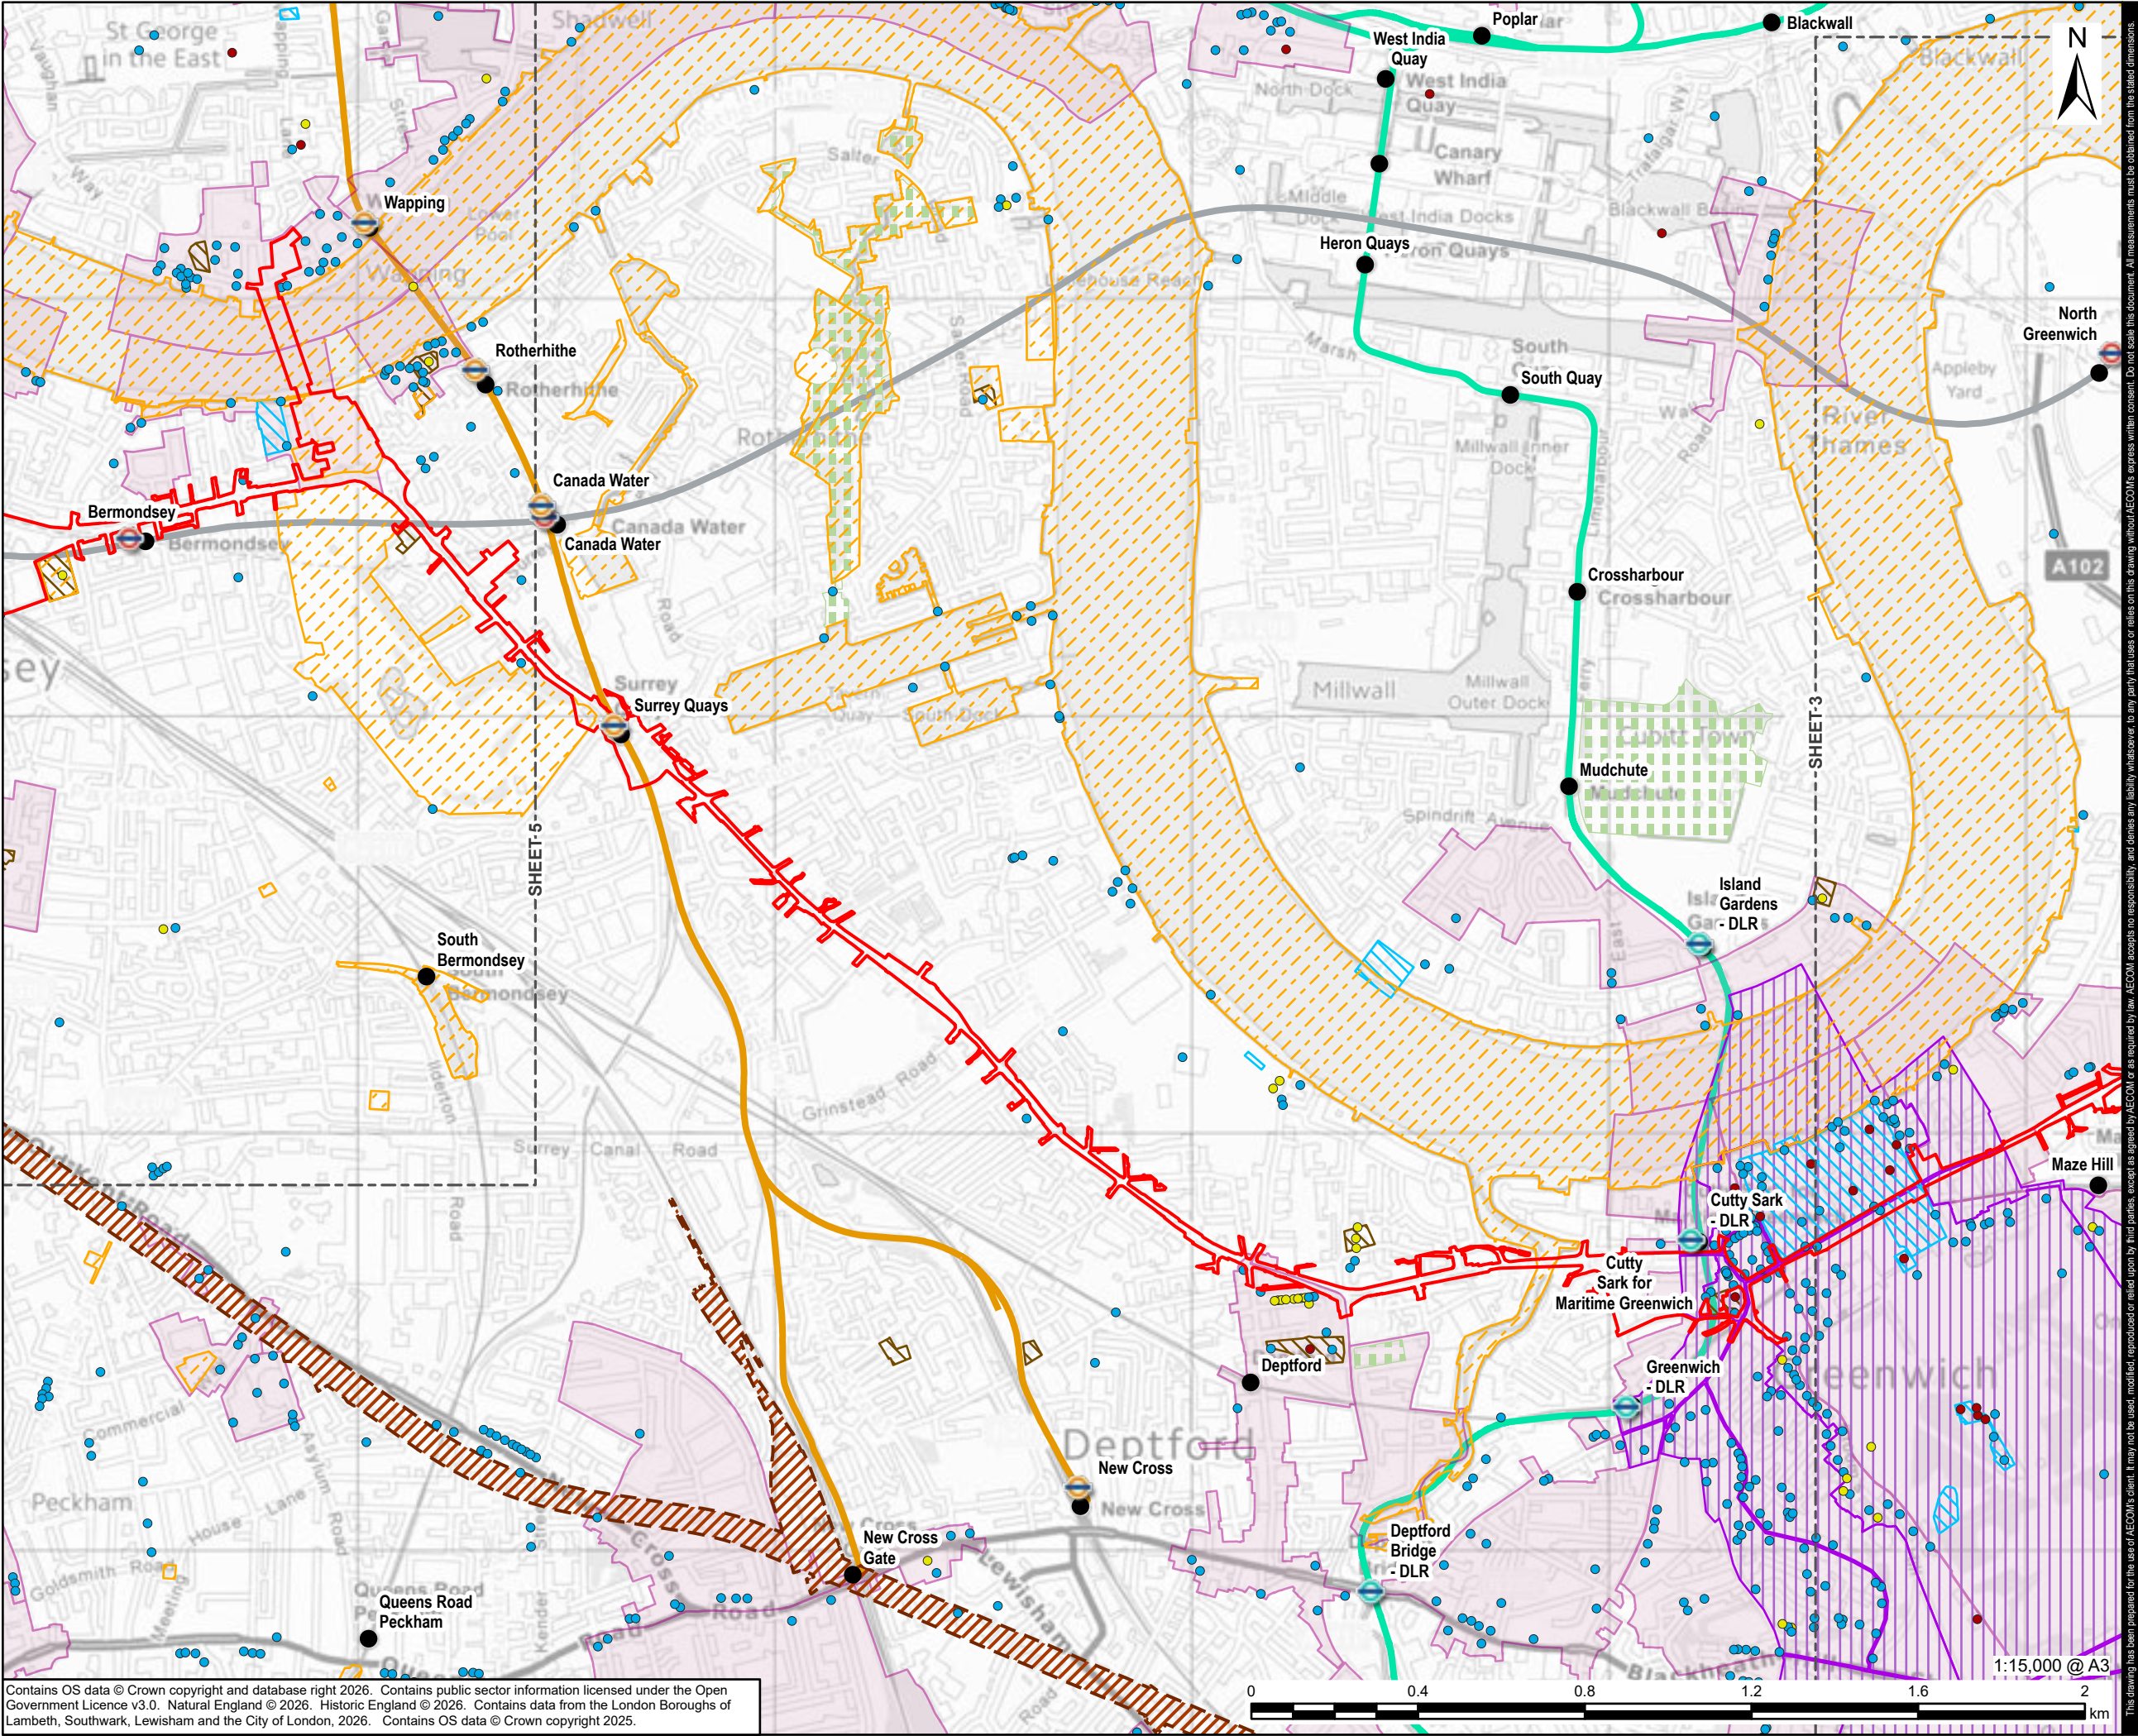

AECOM

PROJECT

London Strategic Heat

Main

CLIENT


CORY

CONSULTANT

AECOM Limited, Aldgate Tower
2 Leman Street, London, E1 8FA
www.aecom.com

LEGEND

- EIA Scoping Boundary
- Listed Building - Grade I
- Listed Building - Grade II*
- Listed Building - Grade II
- Bakerloo Line Extension
- World Heritage Site
- Scheduled Monument
- Cemeteries/Churchyard
- Site of Importance for Nature Conservation (SINC)
- Local Nature Reserve
- Conservation Area
- Overground Station
- DLR Station
- Underground Station
- Railway Station
- London Underground
 - Jubilee
 - Docklands Light Railway
 - Overground

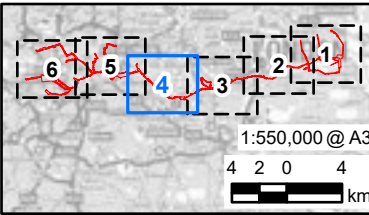

ISSUE PURPOSE

Scoping Report

PROJECT NUMBER

60766791


FIGURE TITLE

Key Environmental Constraints

FIGURE NUMBER

Figure 2-2

Sheet 4 of 6

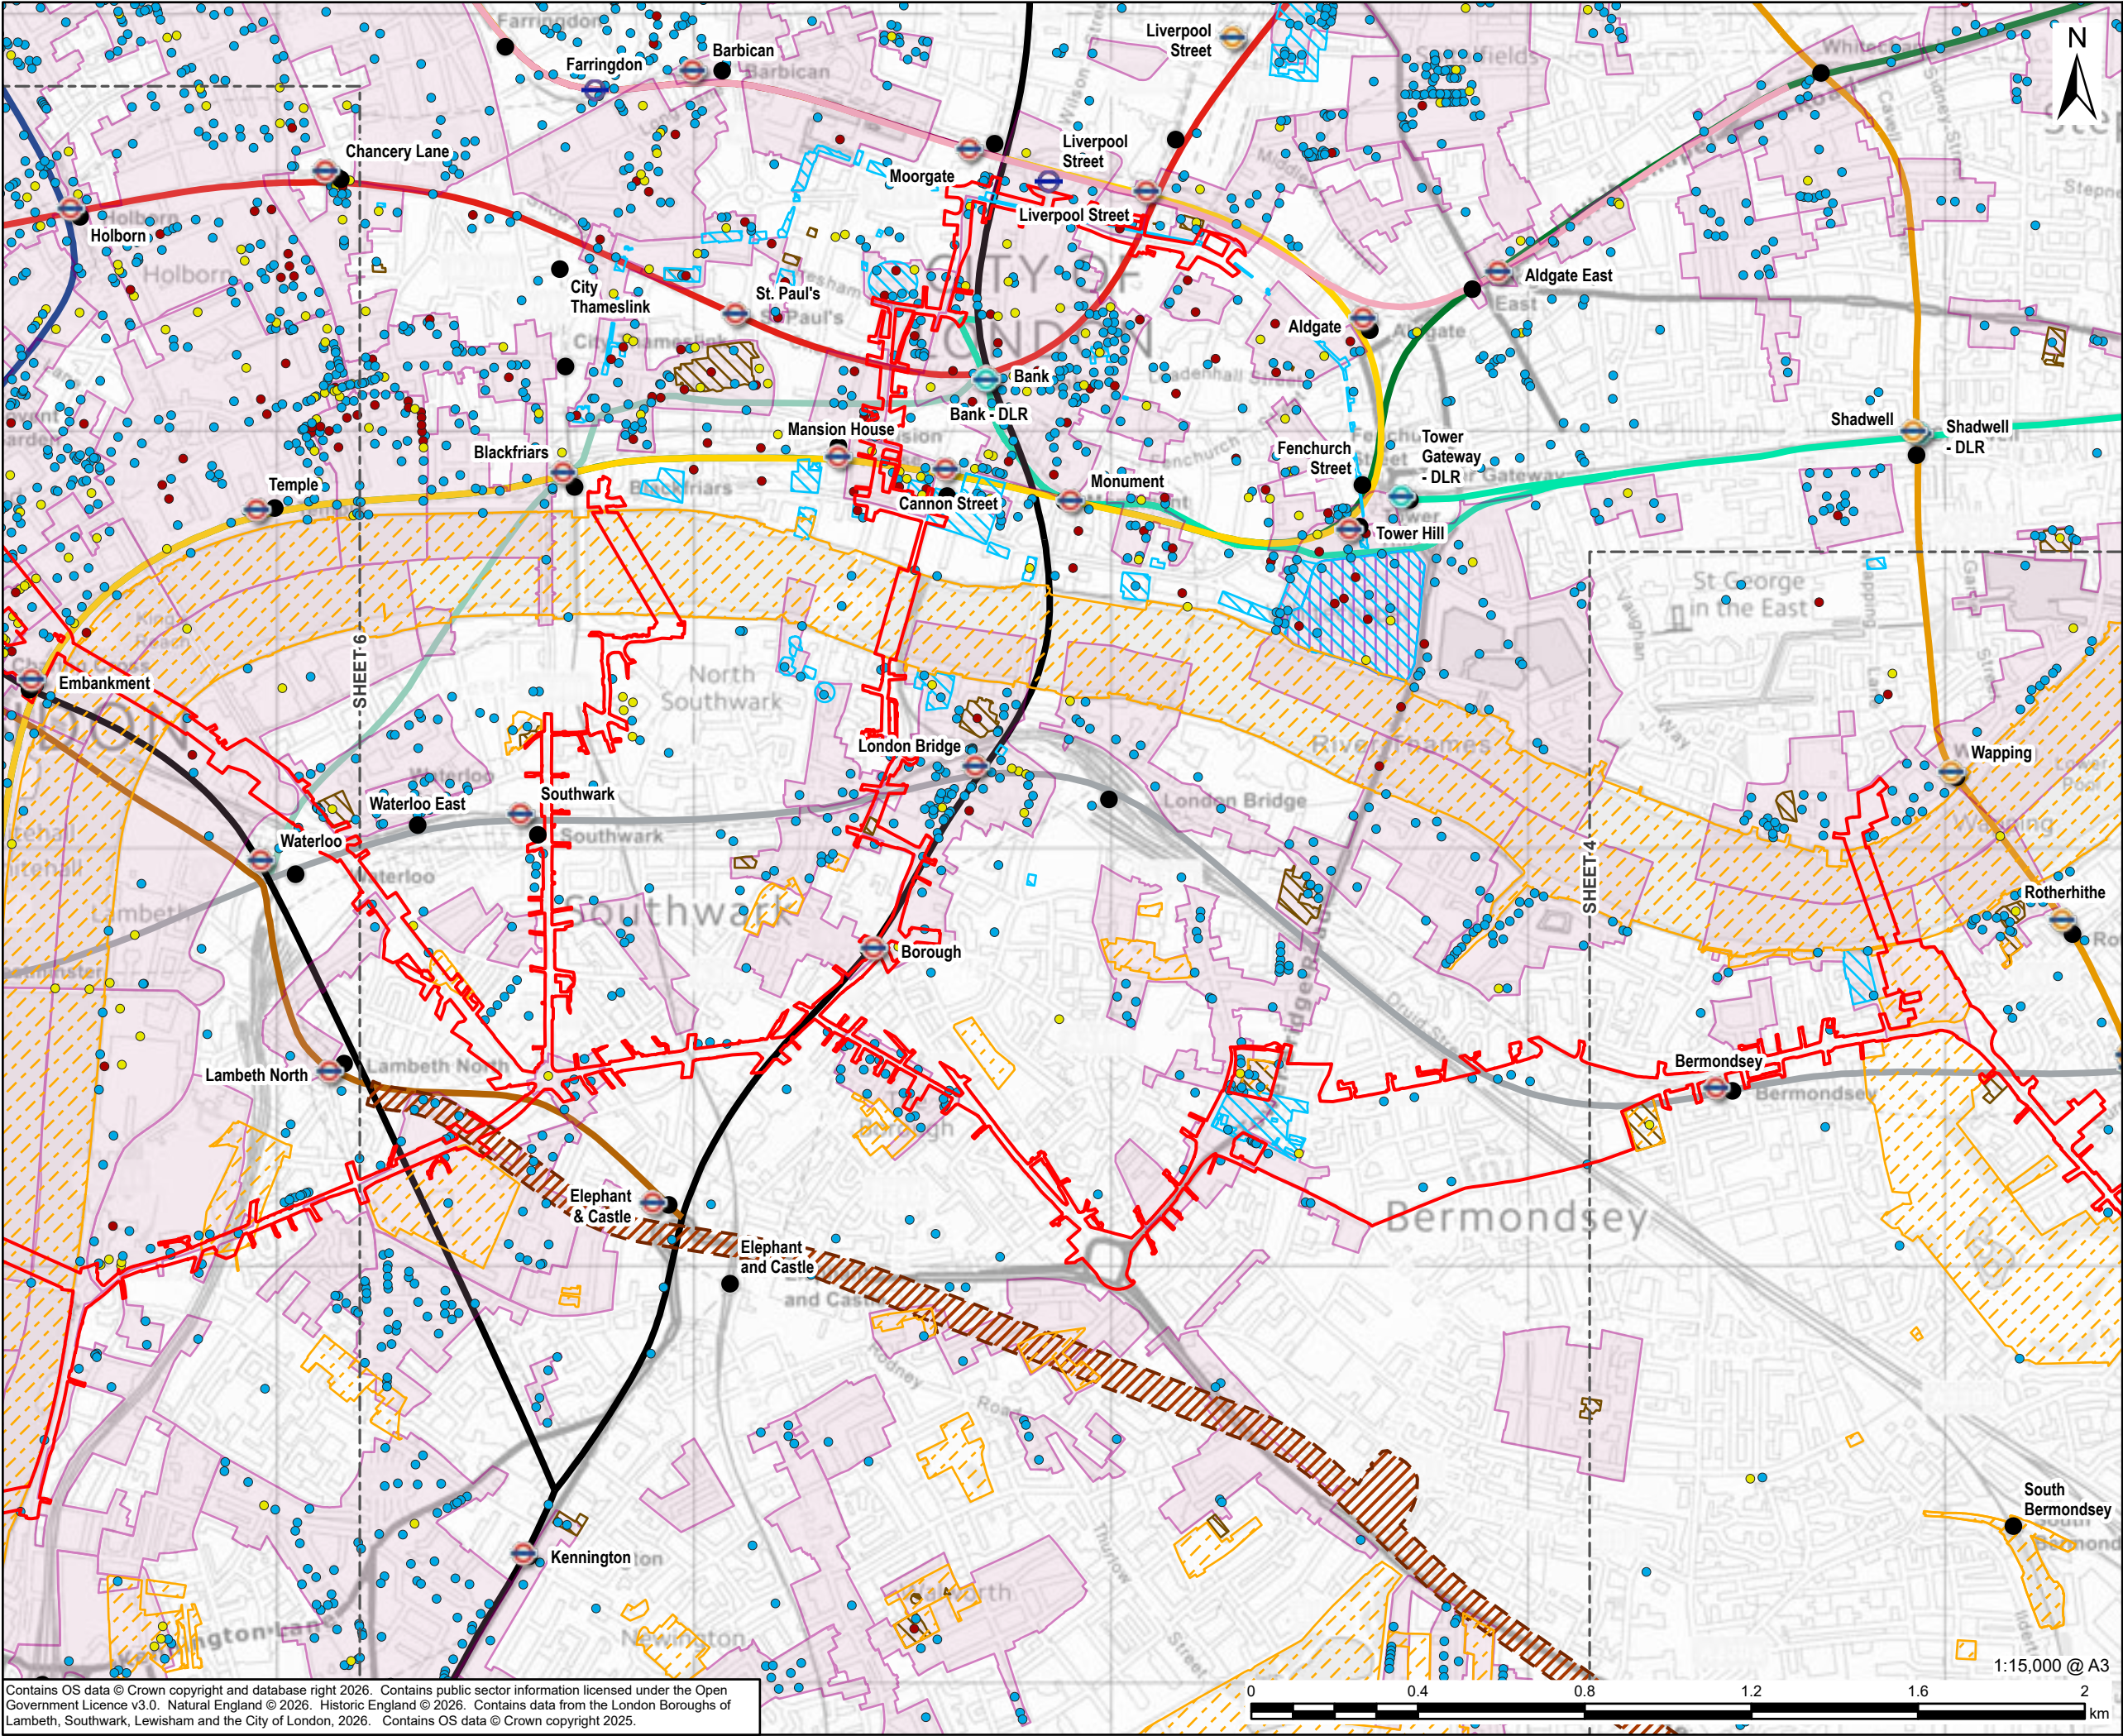

Contains OS data © Crown copyright and database right 2026. Contains public sector information licensed under the Open Government Licence v3.0. Natural England © 2026. Historic England © 2026. Contains data from the London Boroughs of Lambeth, Southwark, Lewisham and the City of London, 2026. Contains OS data © Crown copyright 2025.

AECOM

PROJECT

London Strategic Heat

Main

CLIENT


CORY

CONSULTANT

AECOM Limited, Aldgate Tower
2 Leman Street, London, E1 8FA
www.aecom.com

LEGEND

- EIA Scoping Boundary
- Listed Building - Grade I
- Listed Building - Grade II*
- Listed Building - Grade II
- Bakerloo Line Extension
- World Heritage Site
- Scheduled Monument
- Cemeteries/Churchyard
- Site of Importance for Nature Conservation (SINC)
- Conservation Area
- Overground Station
- DLR Station
- Elizabeth Line Station
- Underground Station
- Railway Station
- London Underground**
 - Bakerloo
 - Central
 - Circle
 - District
 - Hammersmith and City
 - Jubilee
 - Metropolitan
 - Northern
 - Piccadilly
 - Victoria
 - Waterloo and City
 - Docklands Light Railway
 - Overground

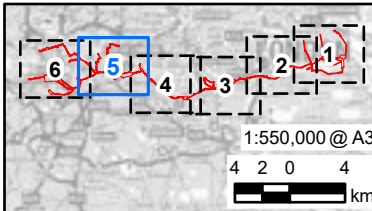

ISSUE PURPOSE

Scoping Report

PROJECT NUMBER

60766791


FIGURE TITLE

Key Environmental Constraints

FIGURE NUMBER

Figure 2-2


Sheet 5 of 6

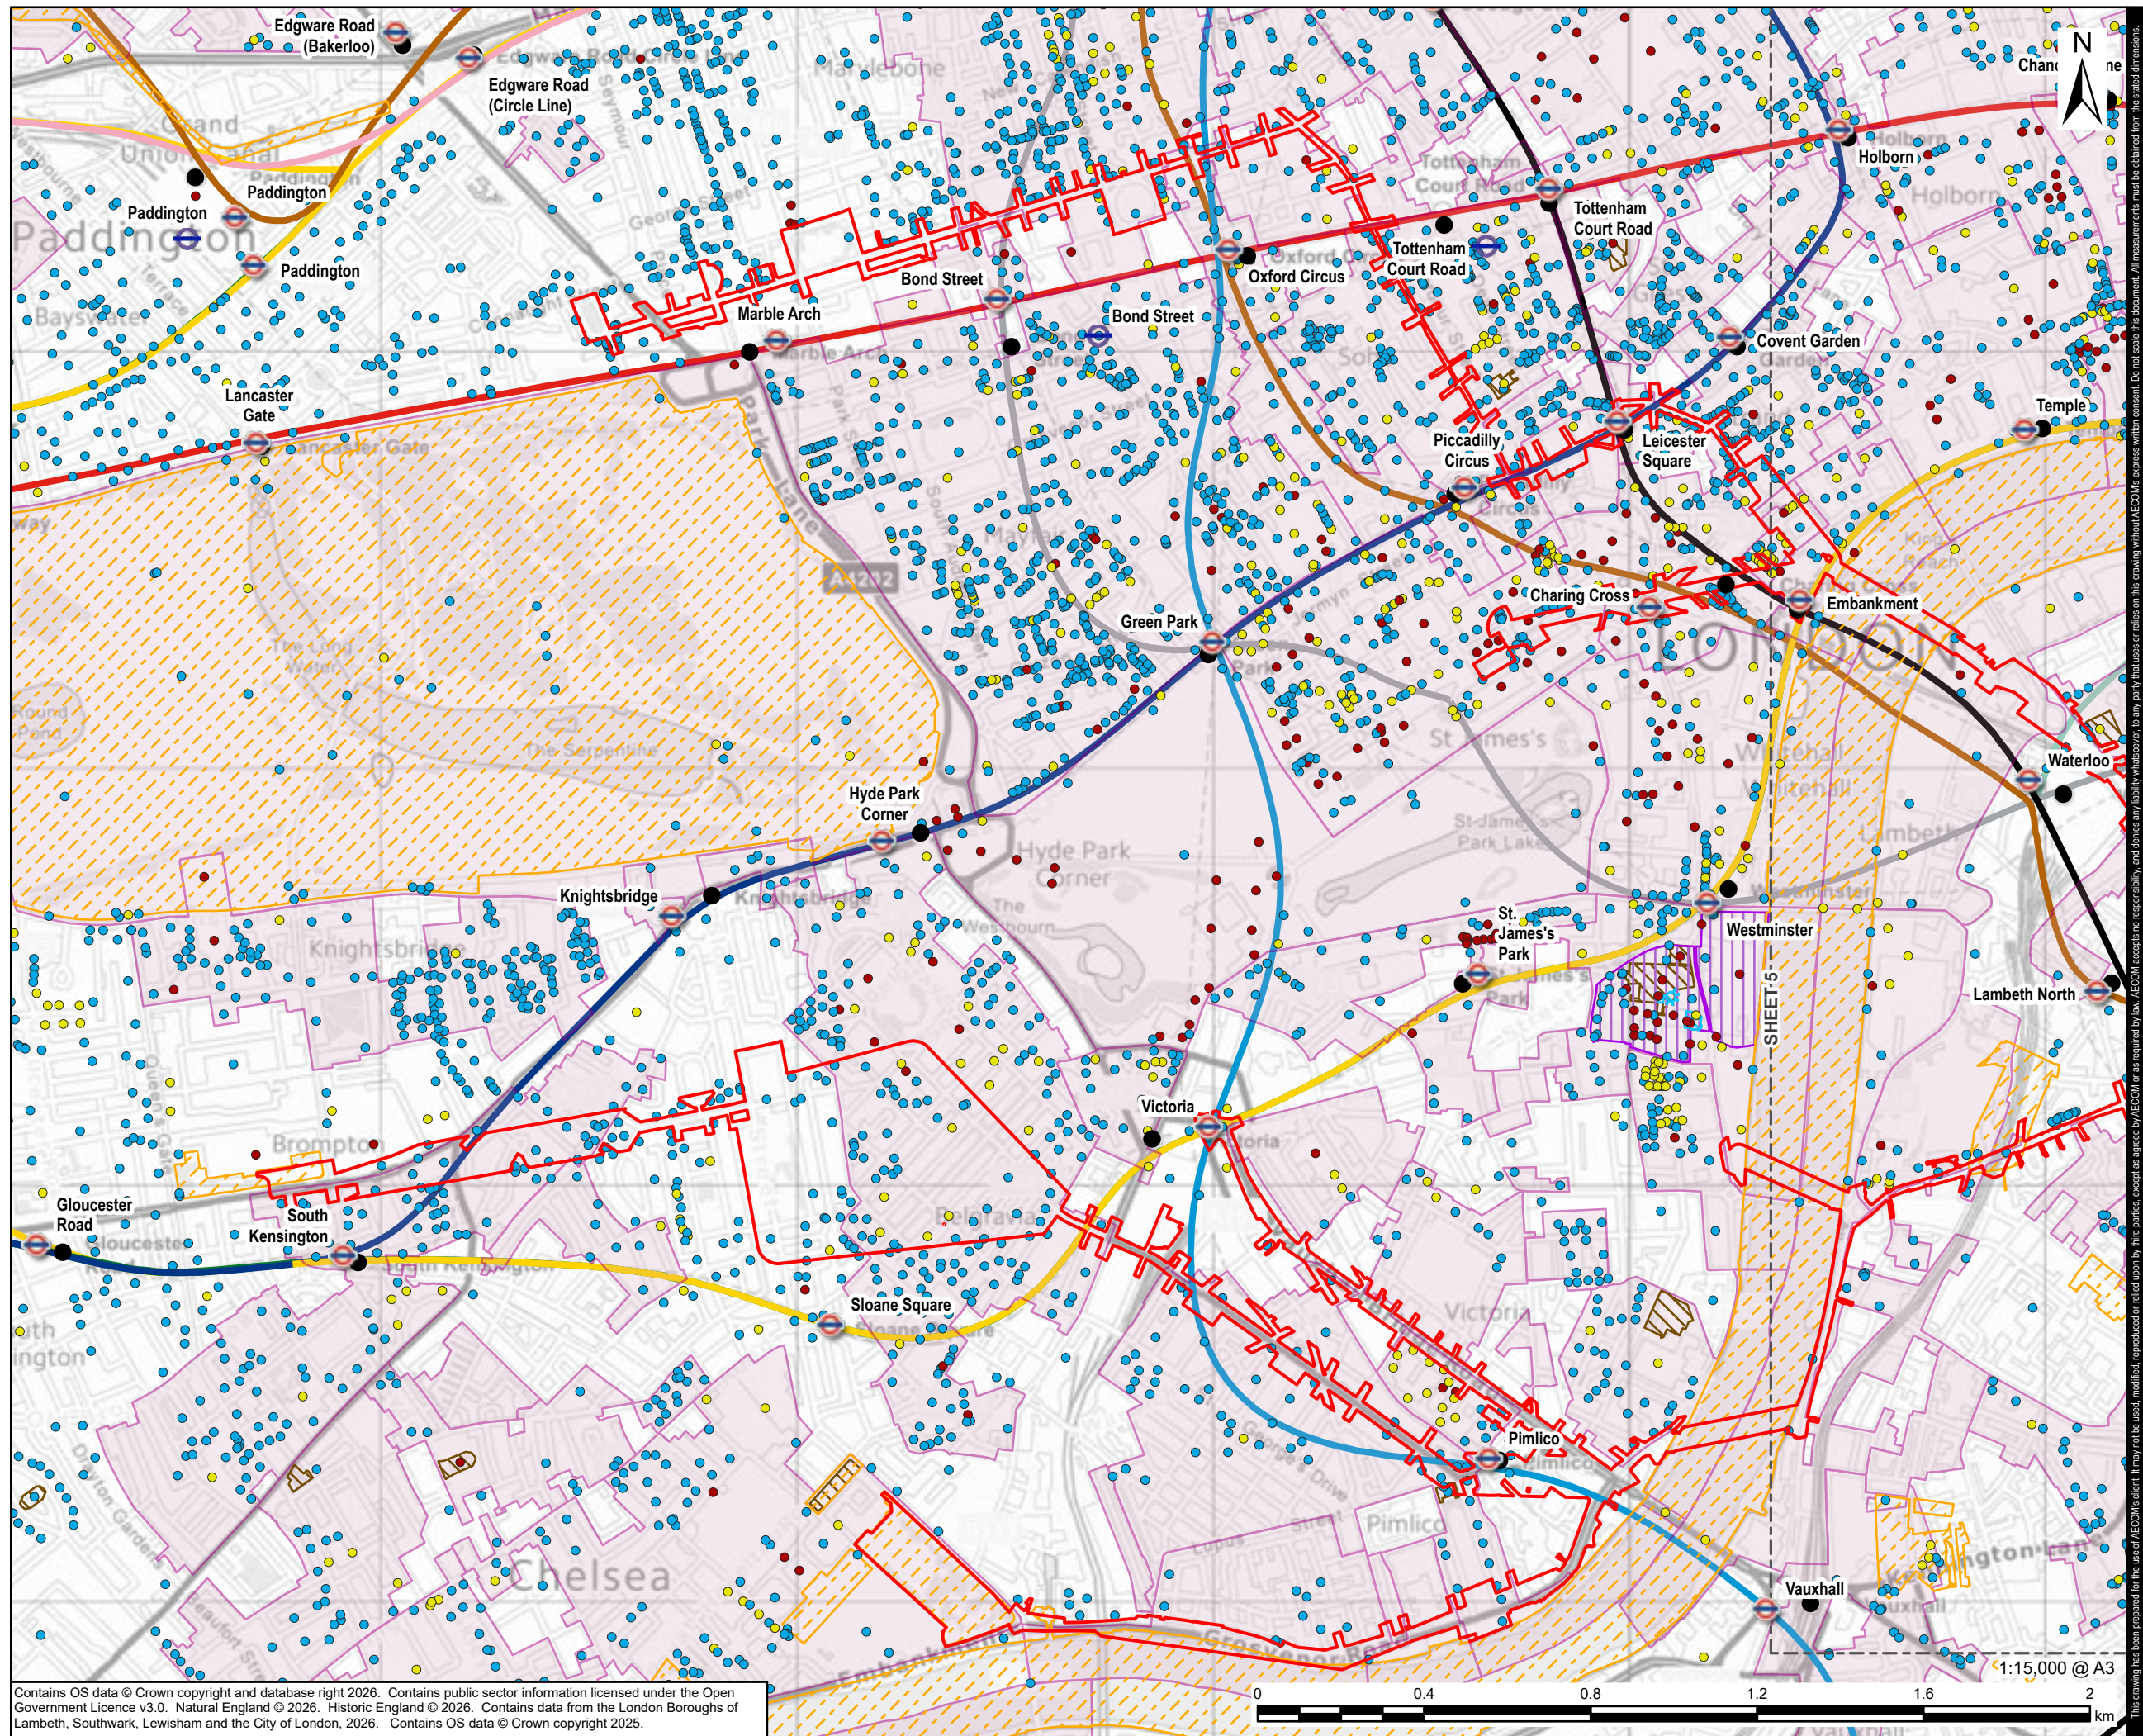

ISSUE PURPOSE
Scoping Report
PROJECT NUMBER
60766791
FIGURE TITLE
Key Environmental Constraints
FIGURE NUMBER
Figure 2-2

Sheet 6 of 6

Figure 6-1: Construction Dust Assessment Study Area

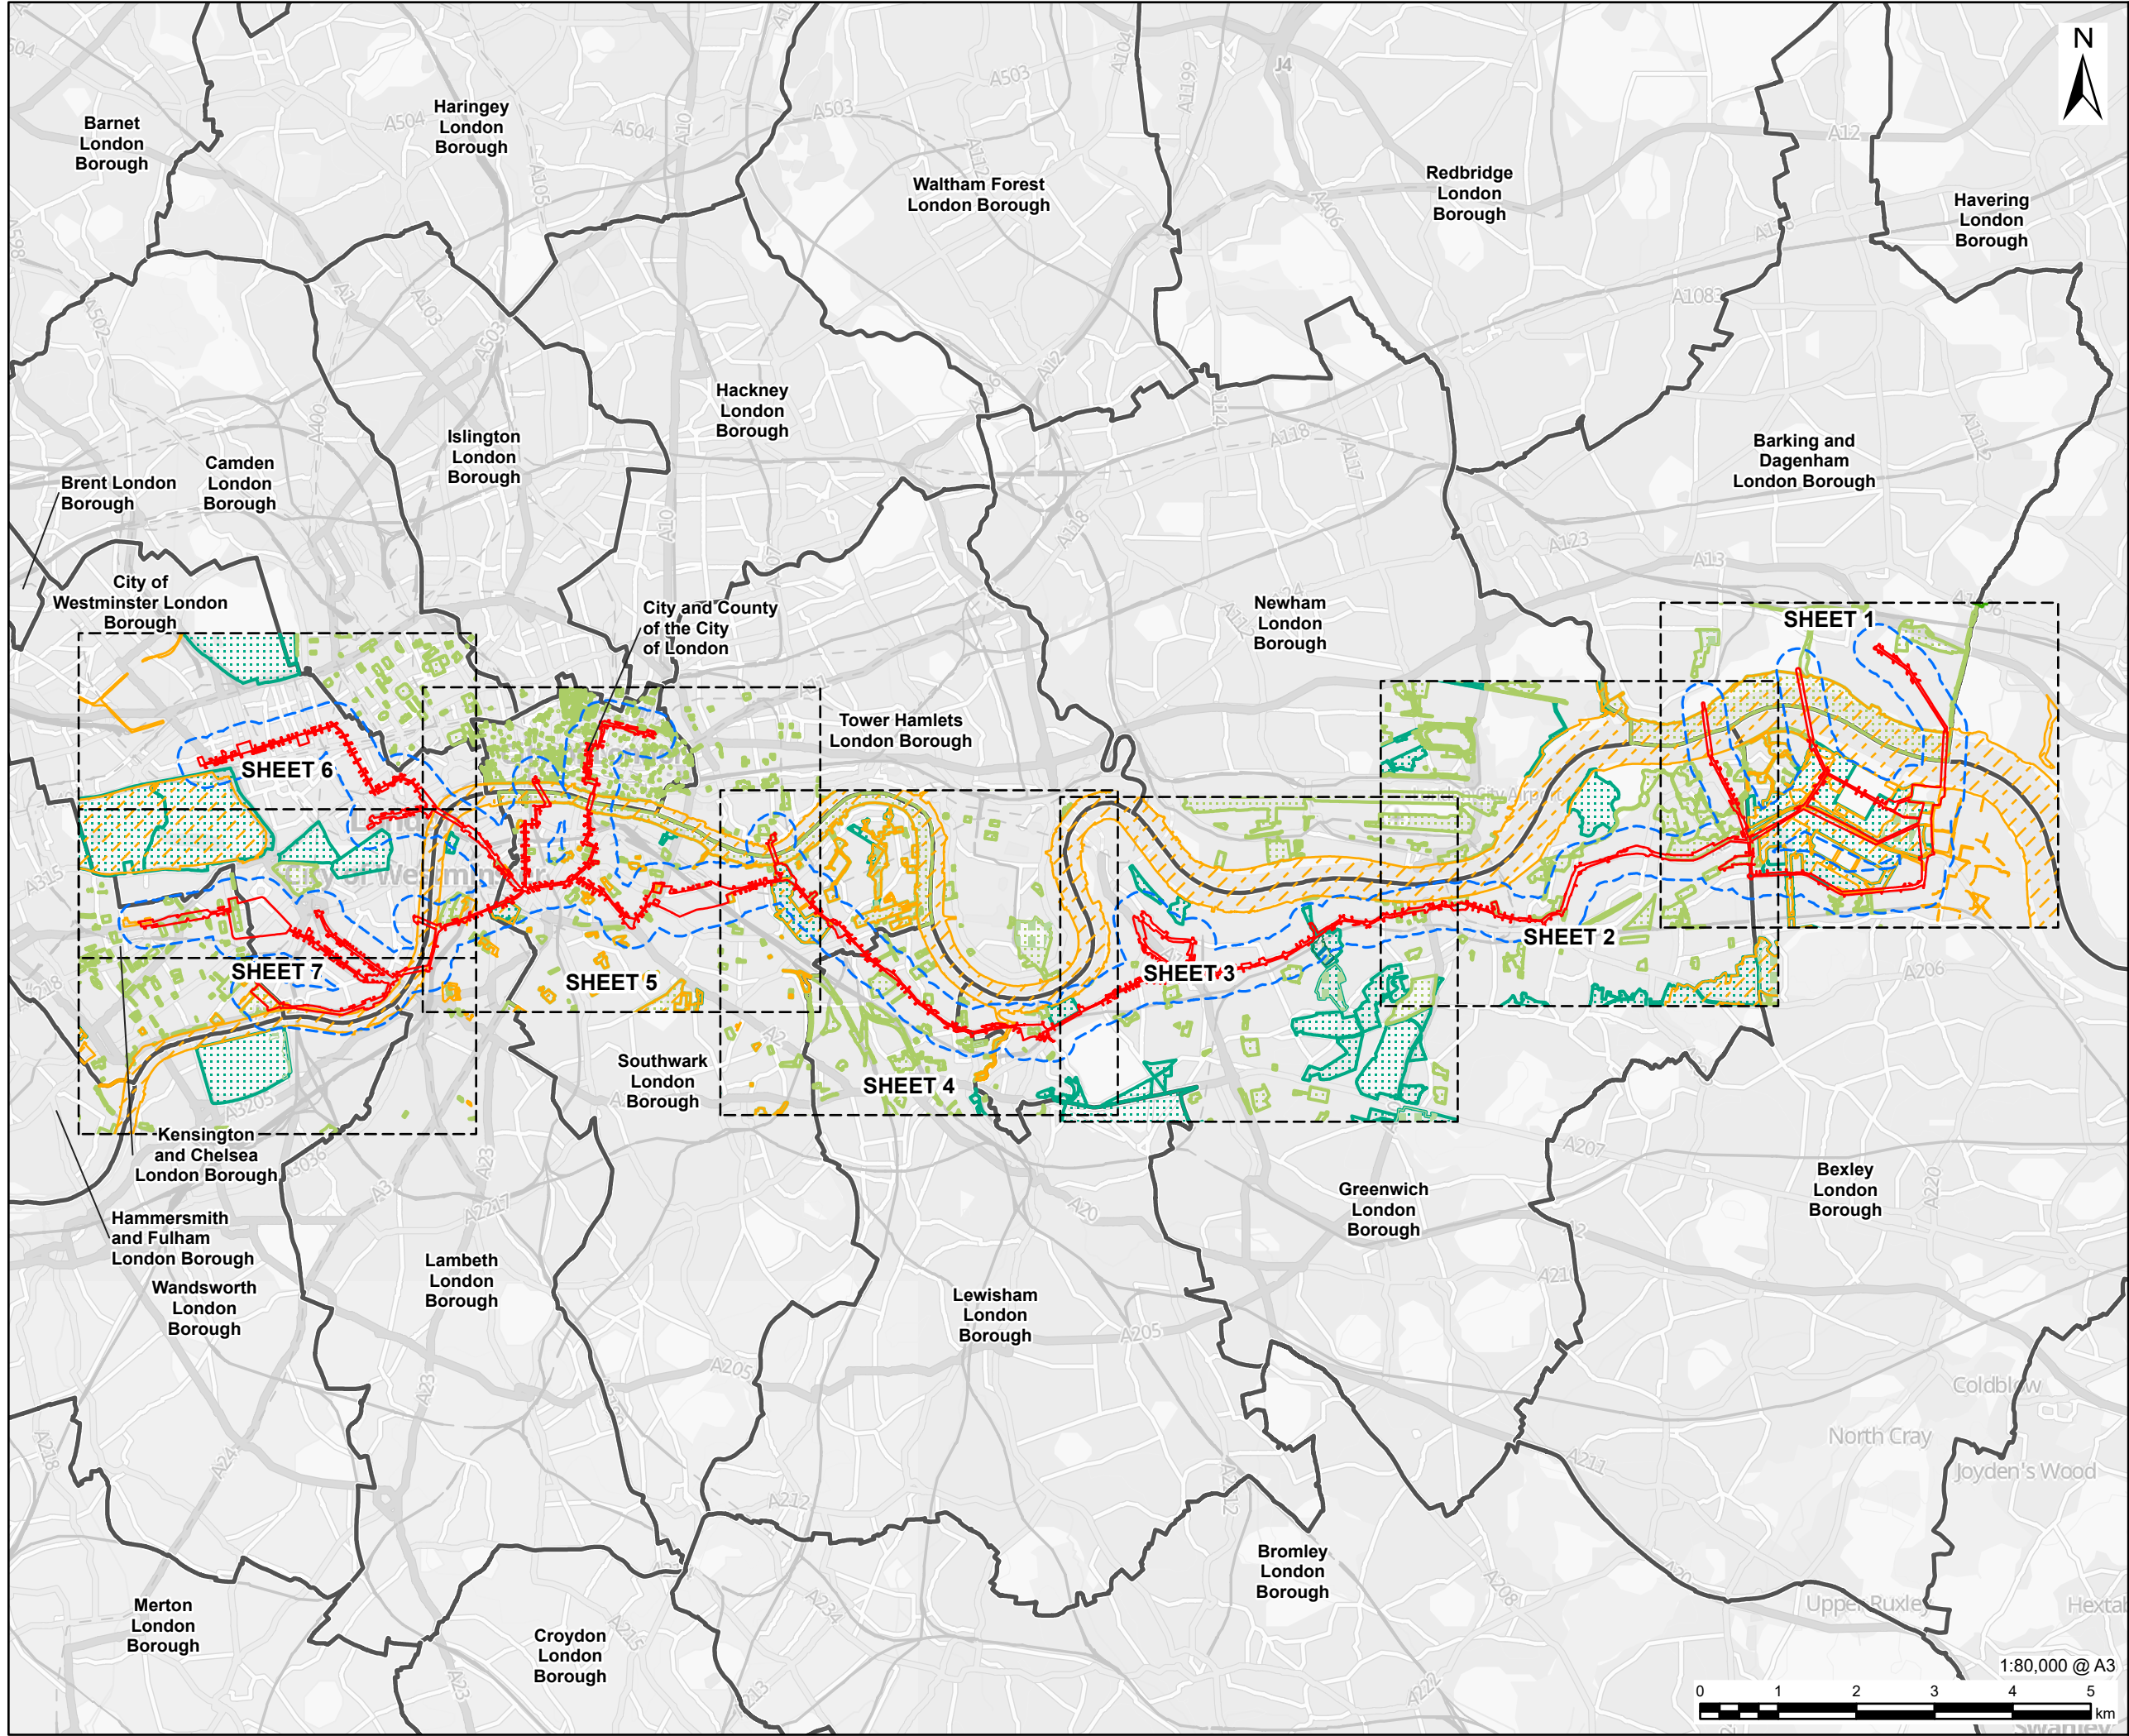

AECOM

PROJECT

London Strategic Heat
Main

CLIENT

CORY

CONSULTANT

AECOM Limited
Aldgate Tower
2 Leman Street
London, E1 8FA
www.aecom.com

LEGEND

- EIA Scoping Boundary
- Construction Dust Assessment 250m Study Area
- Sheet Extent
- London Borough Boundary
- Site of Special Scientific Interest (SSSI)
- Local Nature Reserve (LNR)
- Site of Importance for Nature Conservation (SINC)
- Designated Open Space**
 - Green Belt
 - Metropolitan Open Land
 - Other Open Space

NOTES

Contains OS data © Crown copyright and database right 2026. Contains public sector information licensed under the Open Government Licence v3.0.
Contains OS data © Crown Copyright and database right 2026. Contains data from OS Zoomstack, Contains OS data © Crown copyright 2025.
© Natural England copyright. Contains Ordnance Survey data © Crown copyright and database right 2026.

ISSUE PURPOSE

Scoping Report

PROJECT NUMBER

60766791


FIGURE TITLE

Construction Dust Assessment Study Area

FIGURE NUMBER

Figure 6-1

Overview Sheet

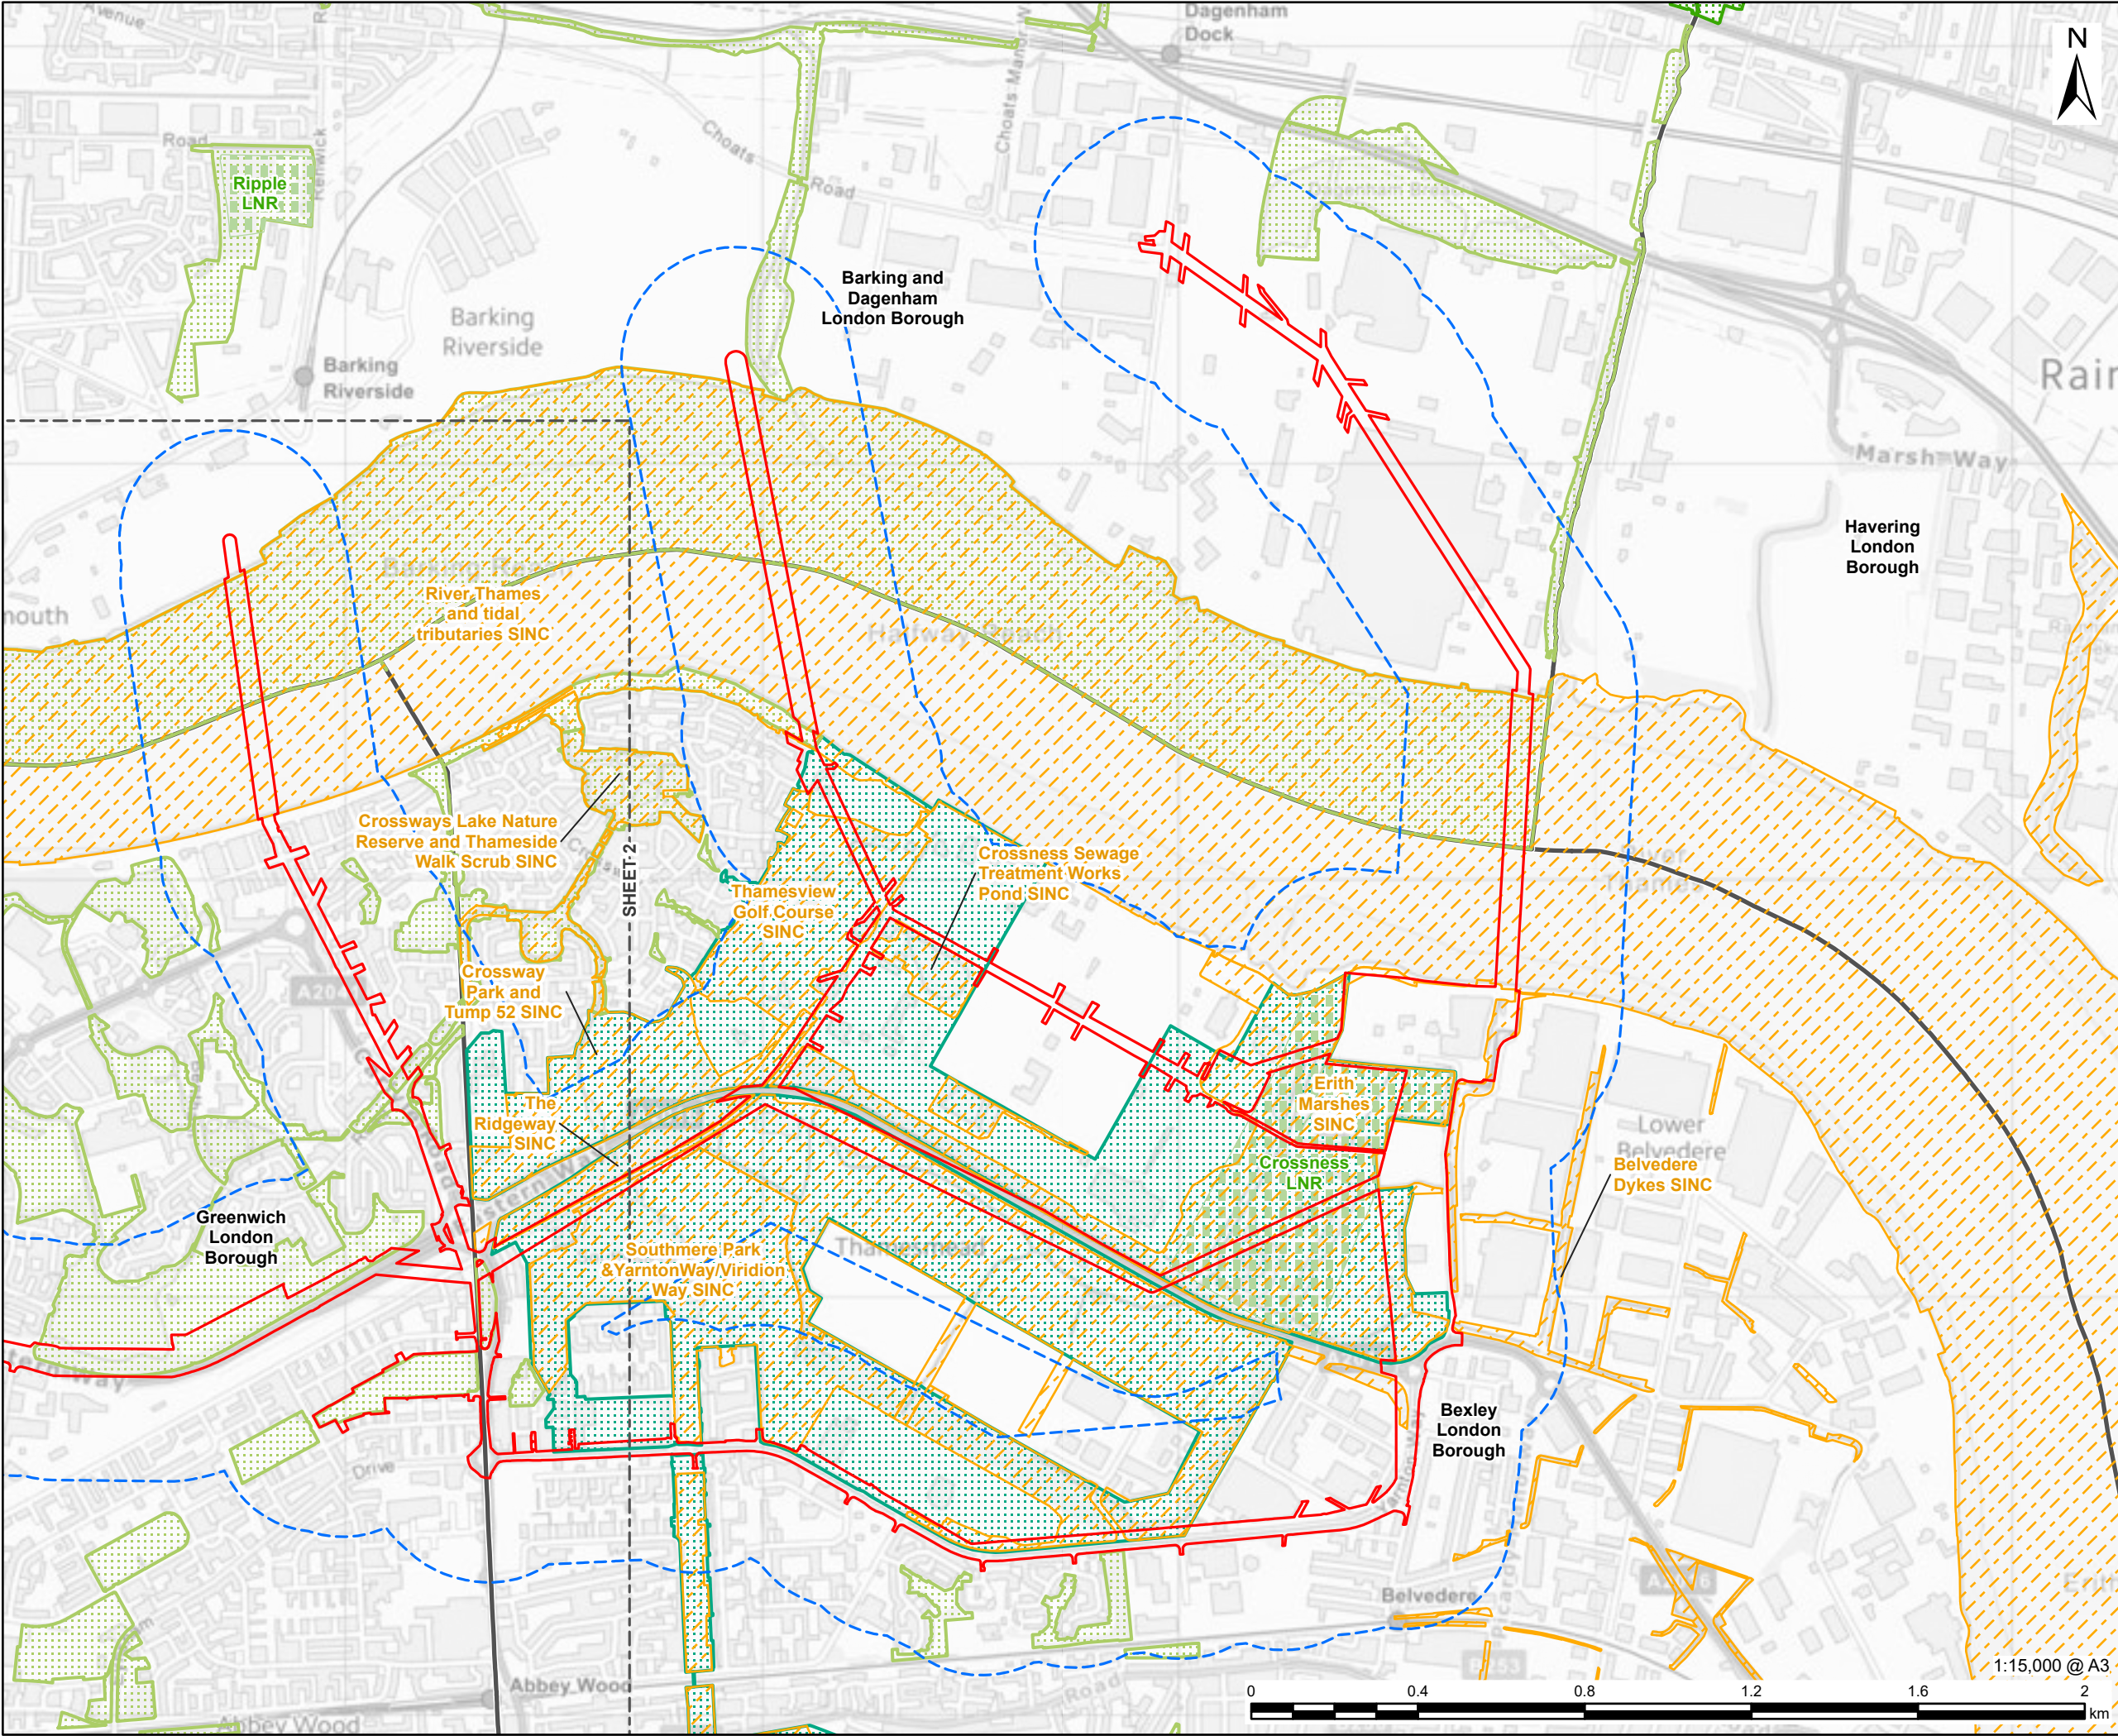

This drawing has been prepared for the use of AECOM's client. It may not be used, modified, reproduced or relied upon by third parties, except as signed by AECOM or as required by law. AECOM accepts no responsibility, and denies any liability whatsoever, to any party that uses or relies on this drawing without AECOM's express written consent. Do not scale this document. All measurements must be obtained from the stated dimensions.

AECOM

PROJECT

Cory Heat Network

CLIENT


CORY

CONSULTANT

AECOM Limited
Aldgate Tower
2 Leman Street
London, E1 8FA
www.aecom.com

LEGEND

- EIA Scoping Boundary
- Construction Dust Assessment 250m Study Area
- London Borough Boundary
- Local Nature Reserve (LNR)
- Site of Importance for Nature Conservation (SINC)
- Designated Open Space**
 - Green Belt
 - Metropolitan Open Land
 - Other Open Space

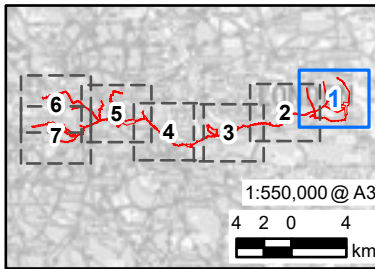

NOTES

Contains OS data © Crown copyright and database right 2026. Contains public sector information licensed under the Open Government Licence v3.0.
Contains OS data © Crown copyright 2025. © Natural England copyright. Contains Ordnance Survey data © Crown copyright and database right 2026.

Only SINC's intersecting the Construction Dust Assessment 250m Study Area are labelled.

ISSUE PURPOSE

Scoping Report

PROJECT NUMBER

60766791


FIGURE TITLE

Construction Dust Assessment Study Area

FIGURE NUMBER

Figure 6-1

Sheet 1 of 7

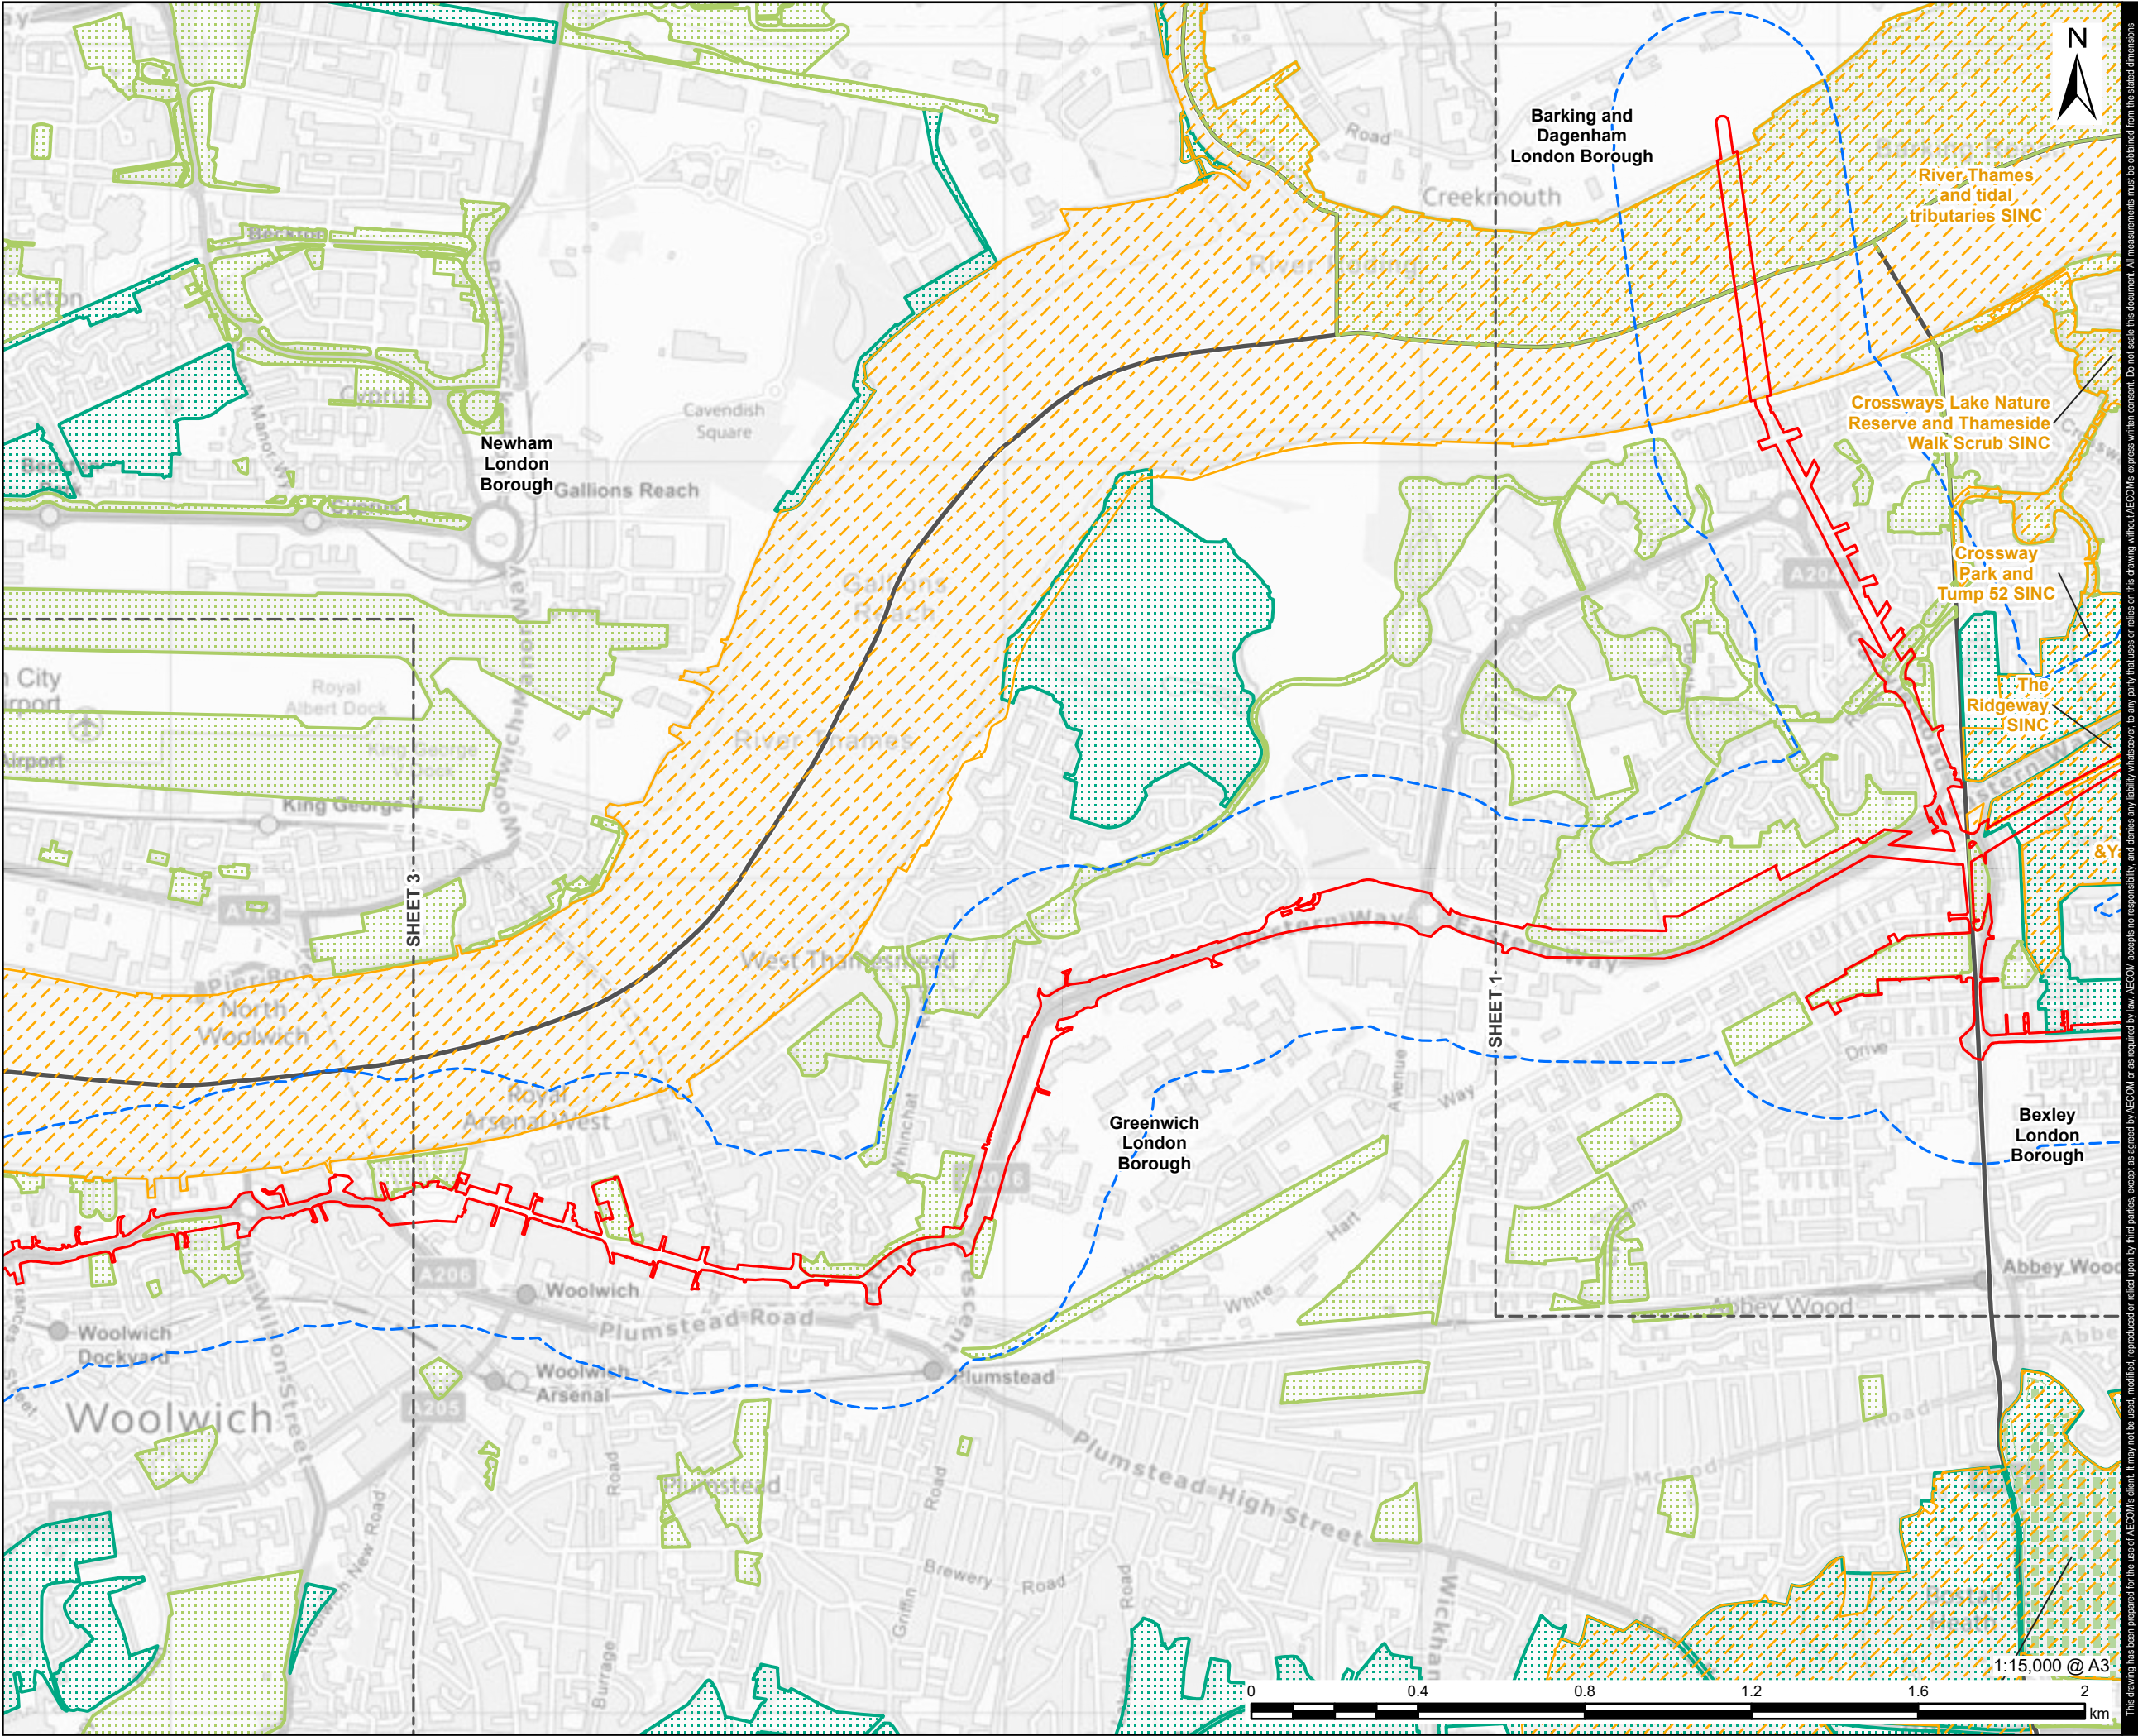

AECOM

PROJECT

Cory Heat Network

CLIENT


CORY

CONSULTANT

AECOM Limited
Aldgate Tower
2 Leman Street
London, E1 8FA
www.aecom.com

LEGEND

- EIA Scoping Boundary
- Construction Dust Assessment 250m Study Area
- London Borough Boundary
- Local Nature Reserve (LNR)
- Site of Importance for Nature Conservation (SINC)
- Designated Open Space
 - Metropolitan Open Land
 - Other Open Space

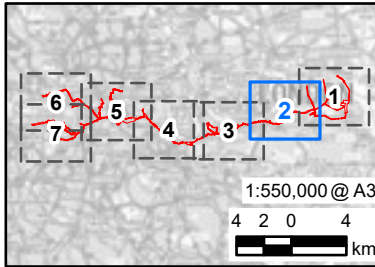

NOTES

Contains OS data © Crown copyright and database right 2026. Contains public sector information licensed under the Open Government Licence v3.0.
Contains OS data © Crown copyright 2025. © Natural England copyright. Contains Ordnance Survey data © Crown copyright and database right 2026.

Only SINC's intersecting the Construction Dust Assessment 250m Study Area are labelled.

ISSUE PURPOSE

Scoping Report

PROJECT NUMBER

60766791


FIGURE TITLE

Construction Dust Assessment Study Area

FIGURE NUMBER

Figure 6-1

Sheet 2 of 7

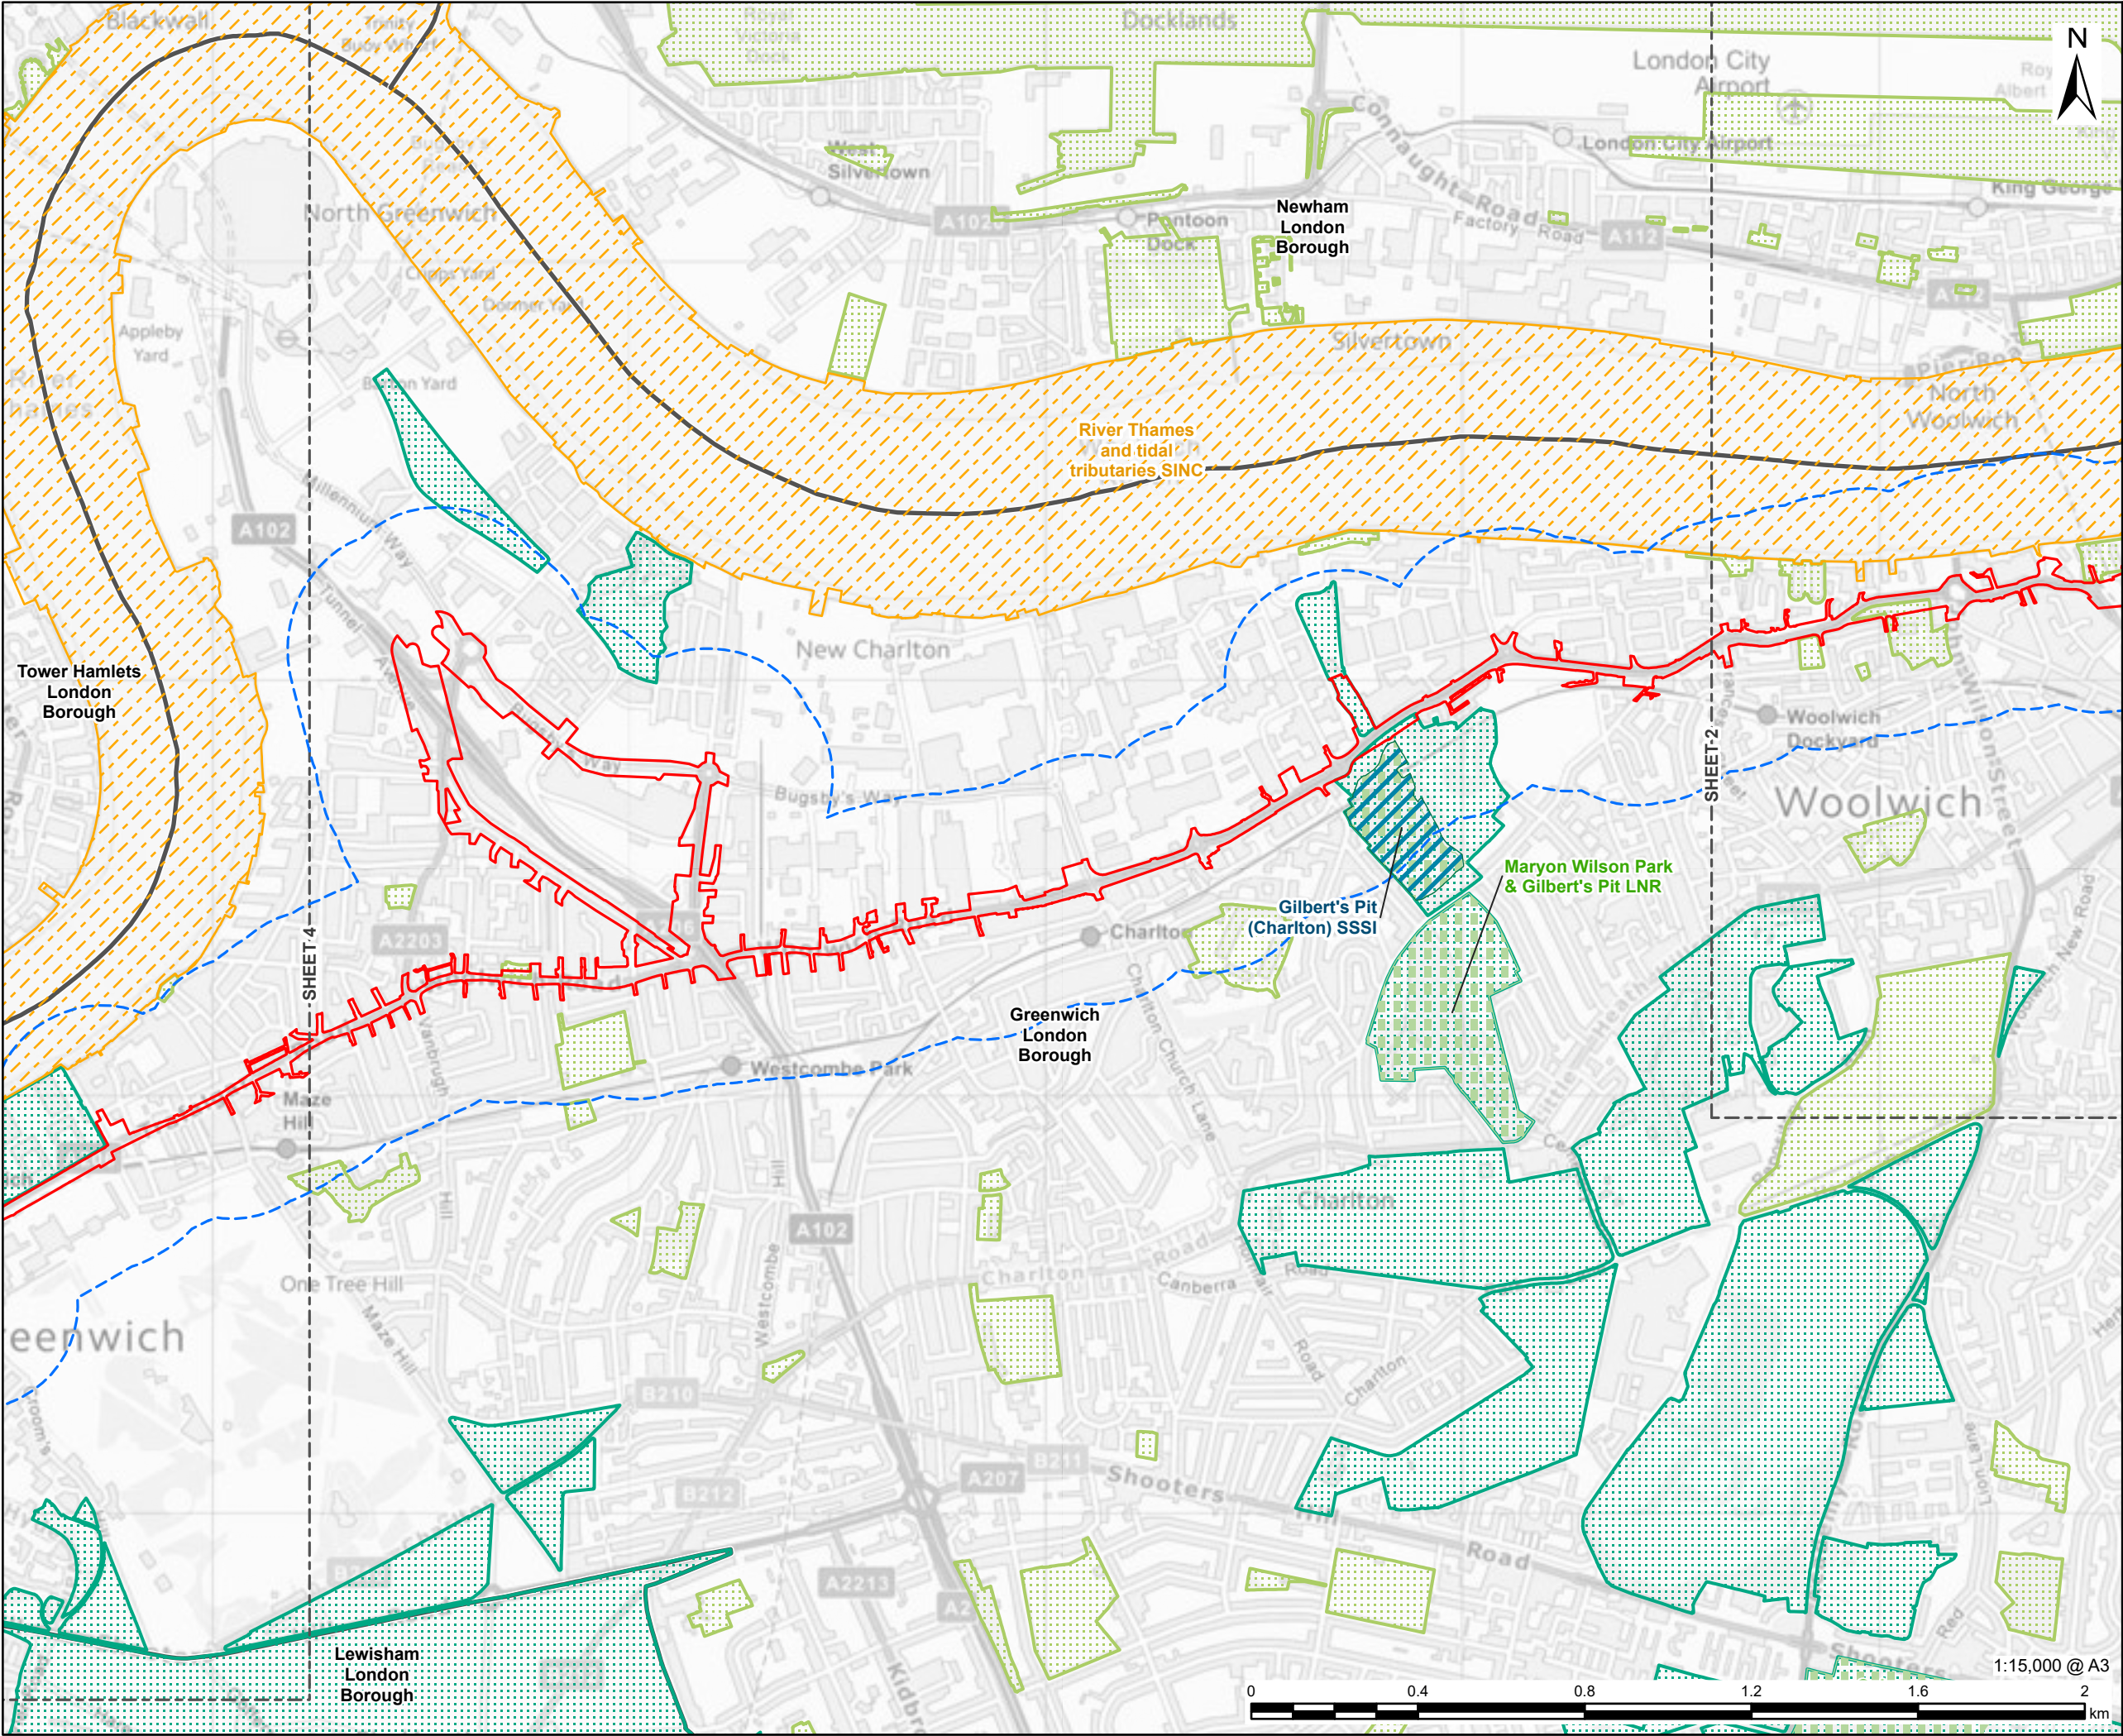

AECOM

PROJECT

Cory Heat Network

CLIENT


CORY

CONSULTANT

AECOM Limited
Aldgate Tower
2 Leman Street
London, E1 8FA
www.aecom.com

LEGEND

- EIA Scoping Boundary
- Construction Dust Assessment 250m Study Area
- London Borough Boundary
- Site of Special Scientific Interest (SSSI)
- Local Nature Reserve (LNR)
- Site of Importance for Nature Conservation (SINC)
- Designated Open Space
 - Metropolitan Open Land
 - Other Open Space

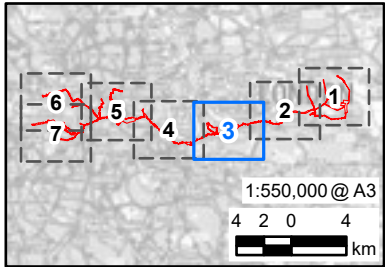

NOTES

Contains OS data © Crown copyright and database right 2026. Contains public sector information licensed under the Open Government Licence v3.0.
Contains OS data © Crown copyright 2025. © Natural England copyright. Contains Ordnance Survey data © Crown copyright and database right 2026.

Only SINC's intersecting the Construction Dust Assessment 250m Study Area are labelled.

ISSUE PURPOSE

Scoping Report

PROJECT NUMBER

60766791


FIGURE TITLE

Construction Dust Assessment Study Area

FIGURE NUMBER

Figure 6-1

Sheet 3 of 7

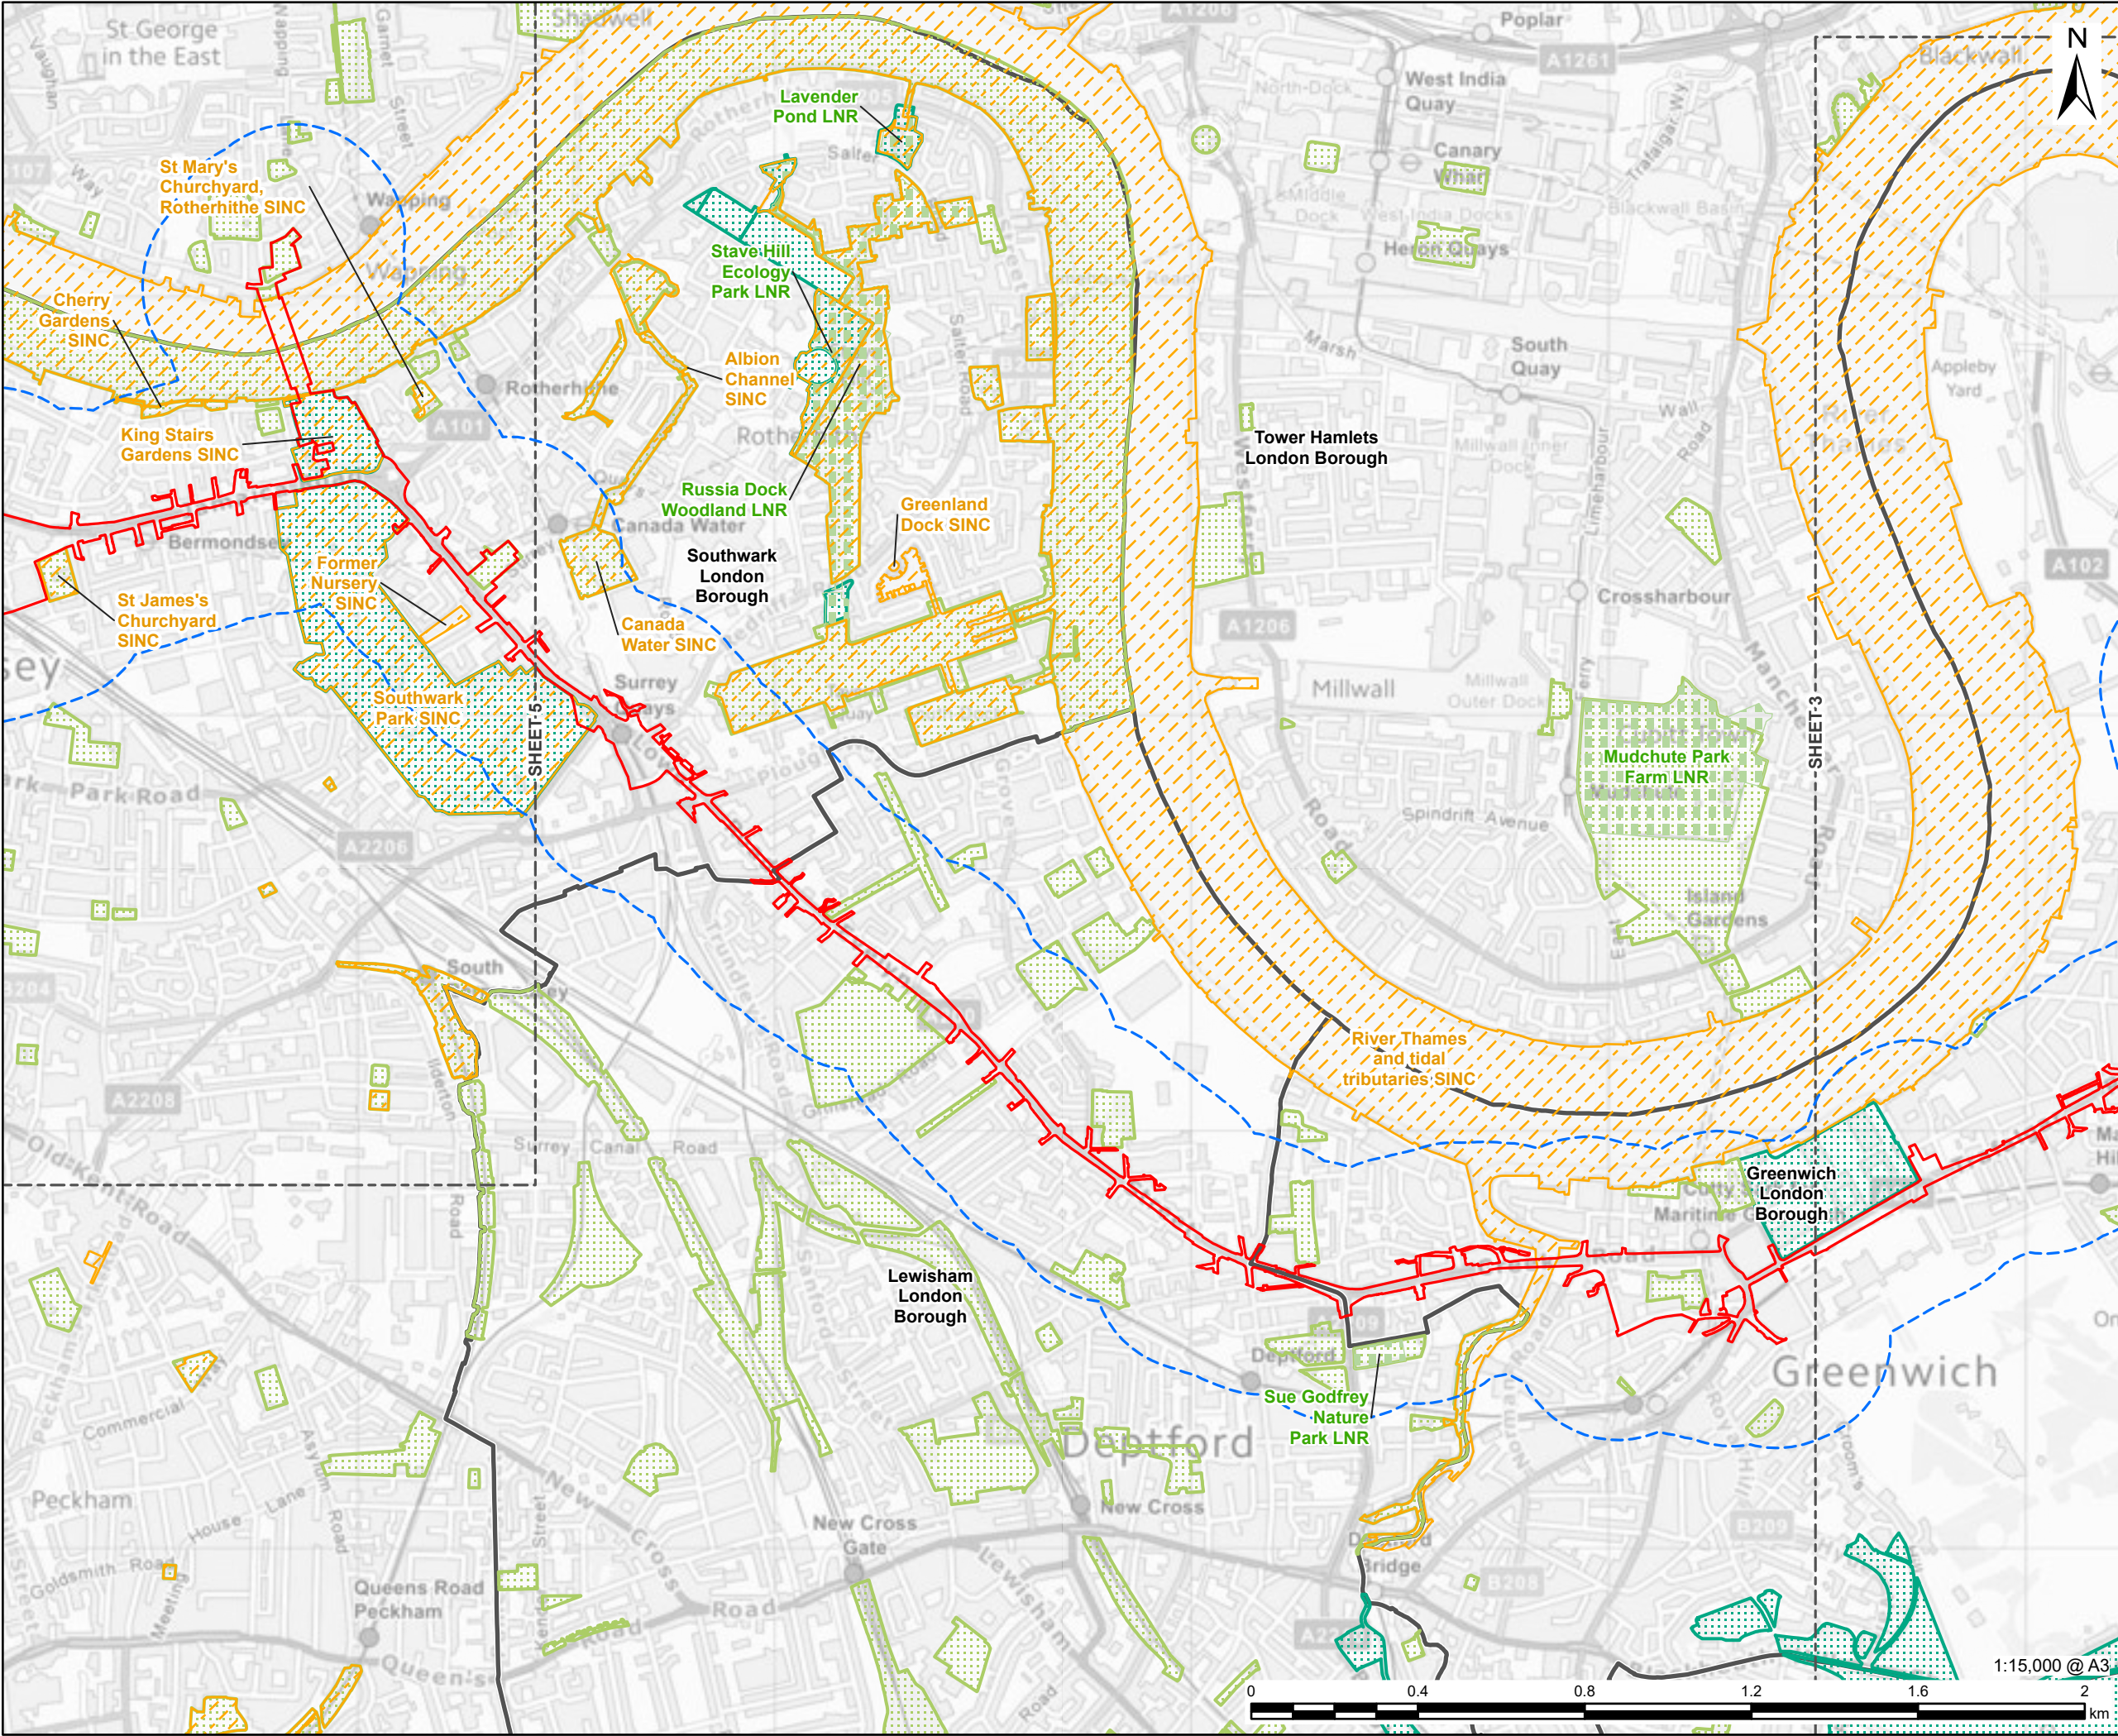

AECOM

PROJECT

Cory Heat Network

CLIENT


CORY

CONSULTANT

AECOM Limited
Aldgate Tower
2 Leman Street
London, E1 8FA
www.aecom.com

LEGEND

- EIA Scoping Boundary
- Construction Dust Assessment 250m Study Area
- London Borough Boundary
- Local Nature Reserve (LNR)
- Site of Importance for Nature Conservation (SINC)
- Designated Open Space**
 - Metropolitan Open Land
 - Other Open Space

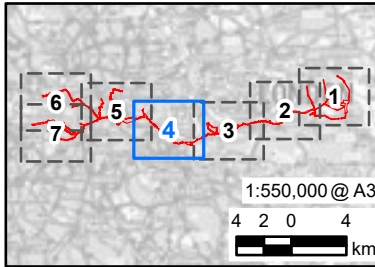

NOTES

Contains OS data © Crown copyright and database right 2026. Contains public sector information licensed under the Open Government Licence v3.0.
Contains OS data © Crown copyright 2025. © Natural England copyright. Contains Ordnance Survey data © Crown copyright and database right 2026.

Only SINC's intersecting the Construction Dust Assessment 250m Study Area are labelled.

ISSUE PURPOSE

Scoping Report

PROJECT NUMBER

60766791


FIGURE TITLE

Construction Dust Assessment Study Area


FIGURE NUMBER


Figure 6-1

Sheet 4 of 7

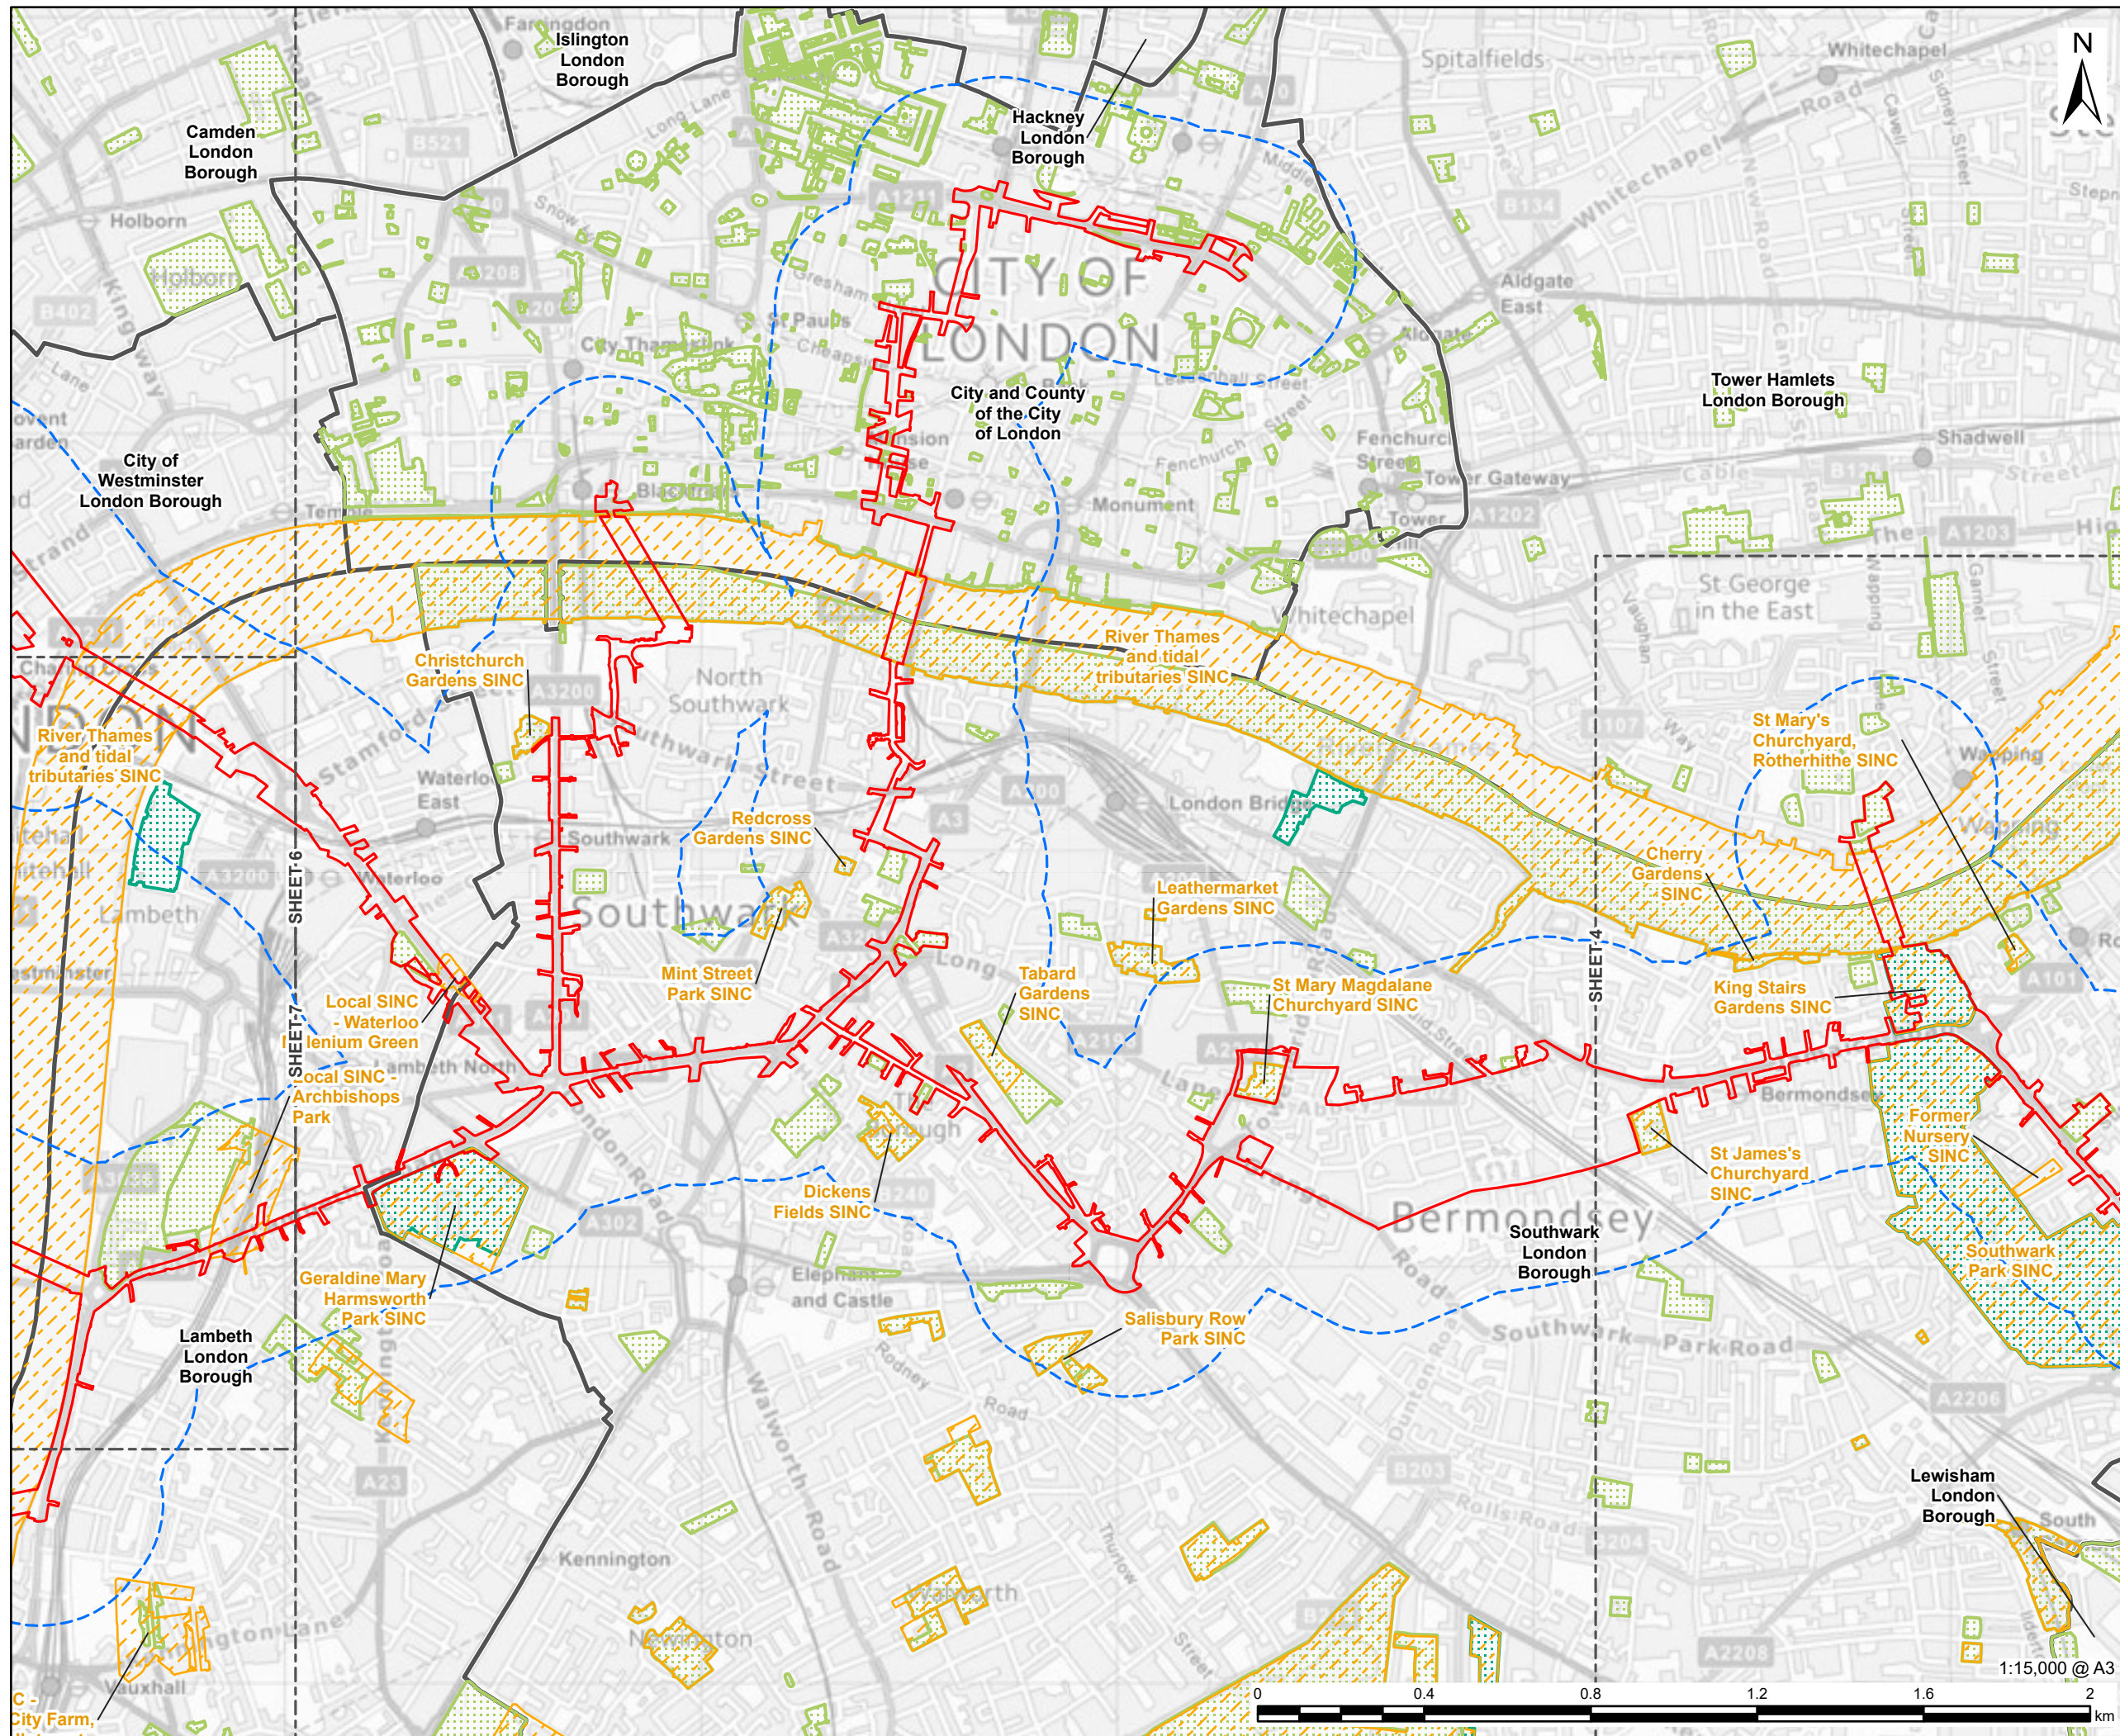

This drawing has been prepared for the use of AECOM's client. It may not be used, modified, reproduced or relied upon by third parties, except as agreed by AECOM or as required by law. AECOM accepts no responsibility, and denies any liability whatsoever, to any party that uses or relies on this drawing without AECOM's express written consent. Do not scale this drawing. All measurements must be obtained from the stilled dimensions.

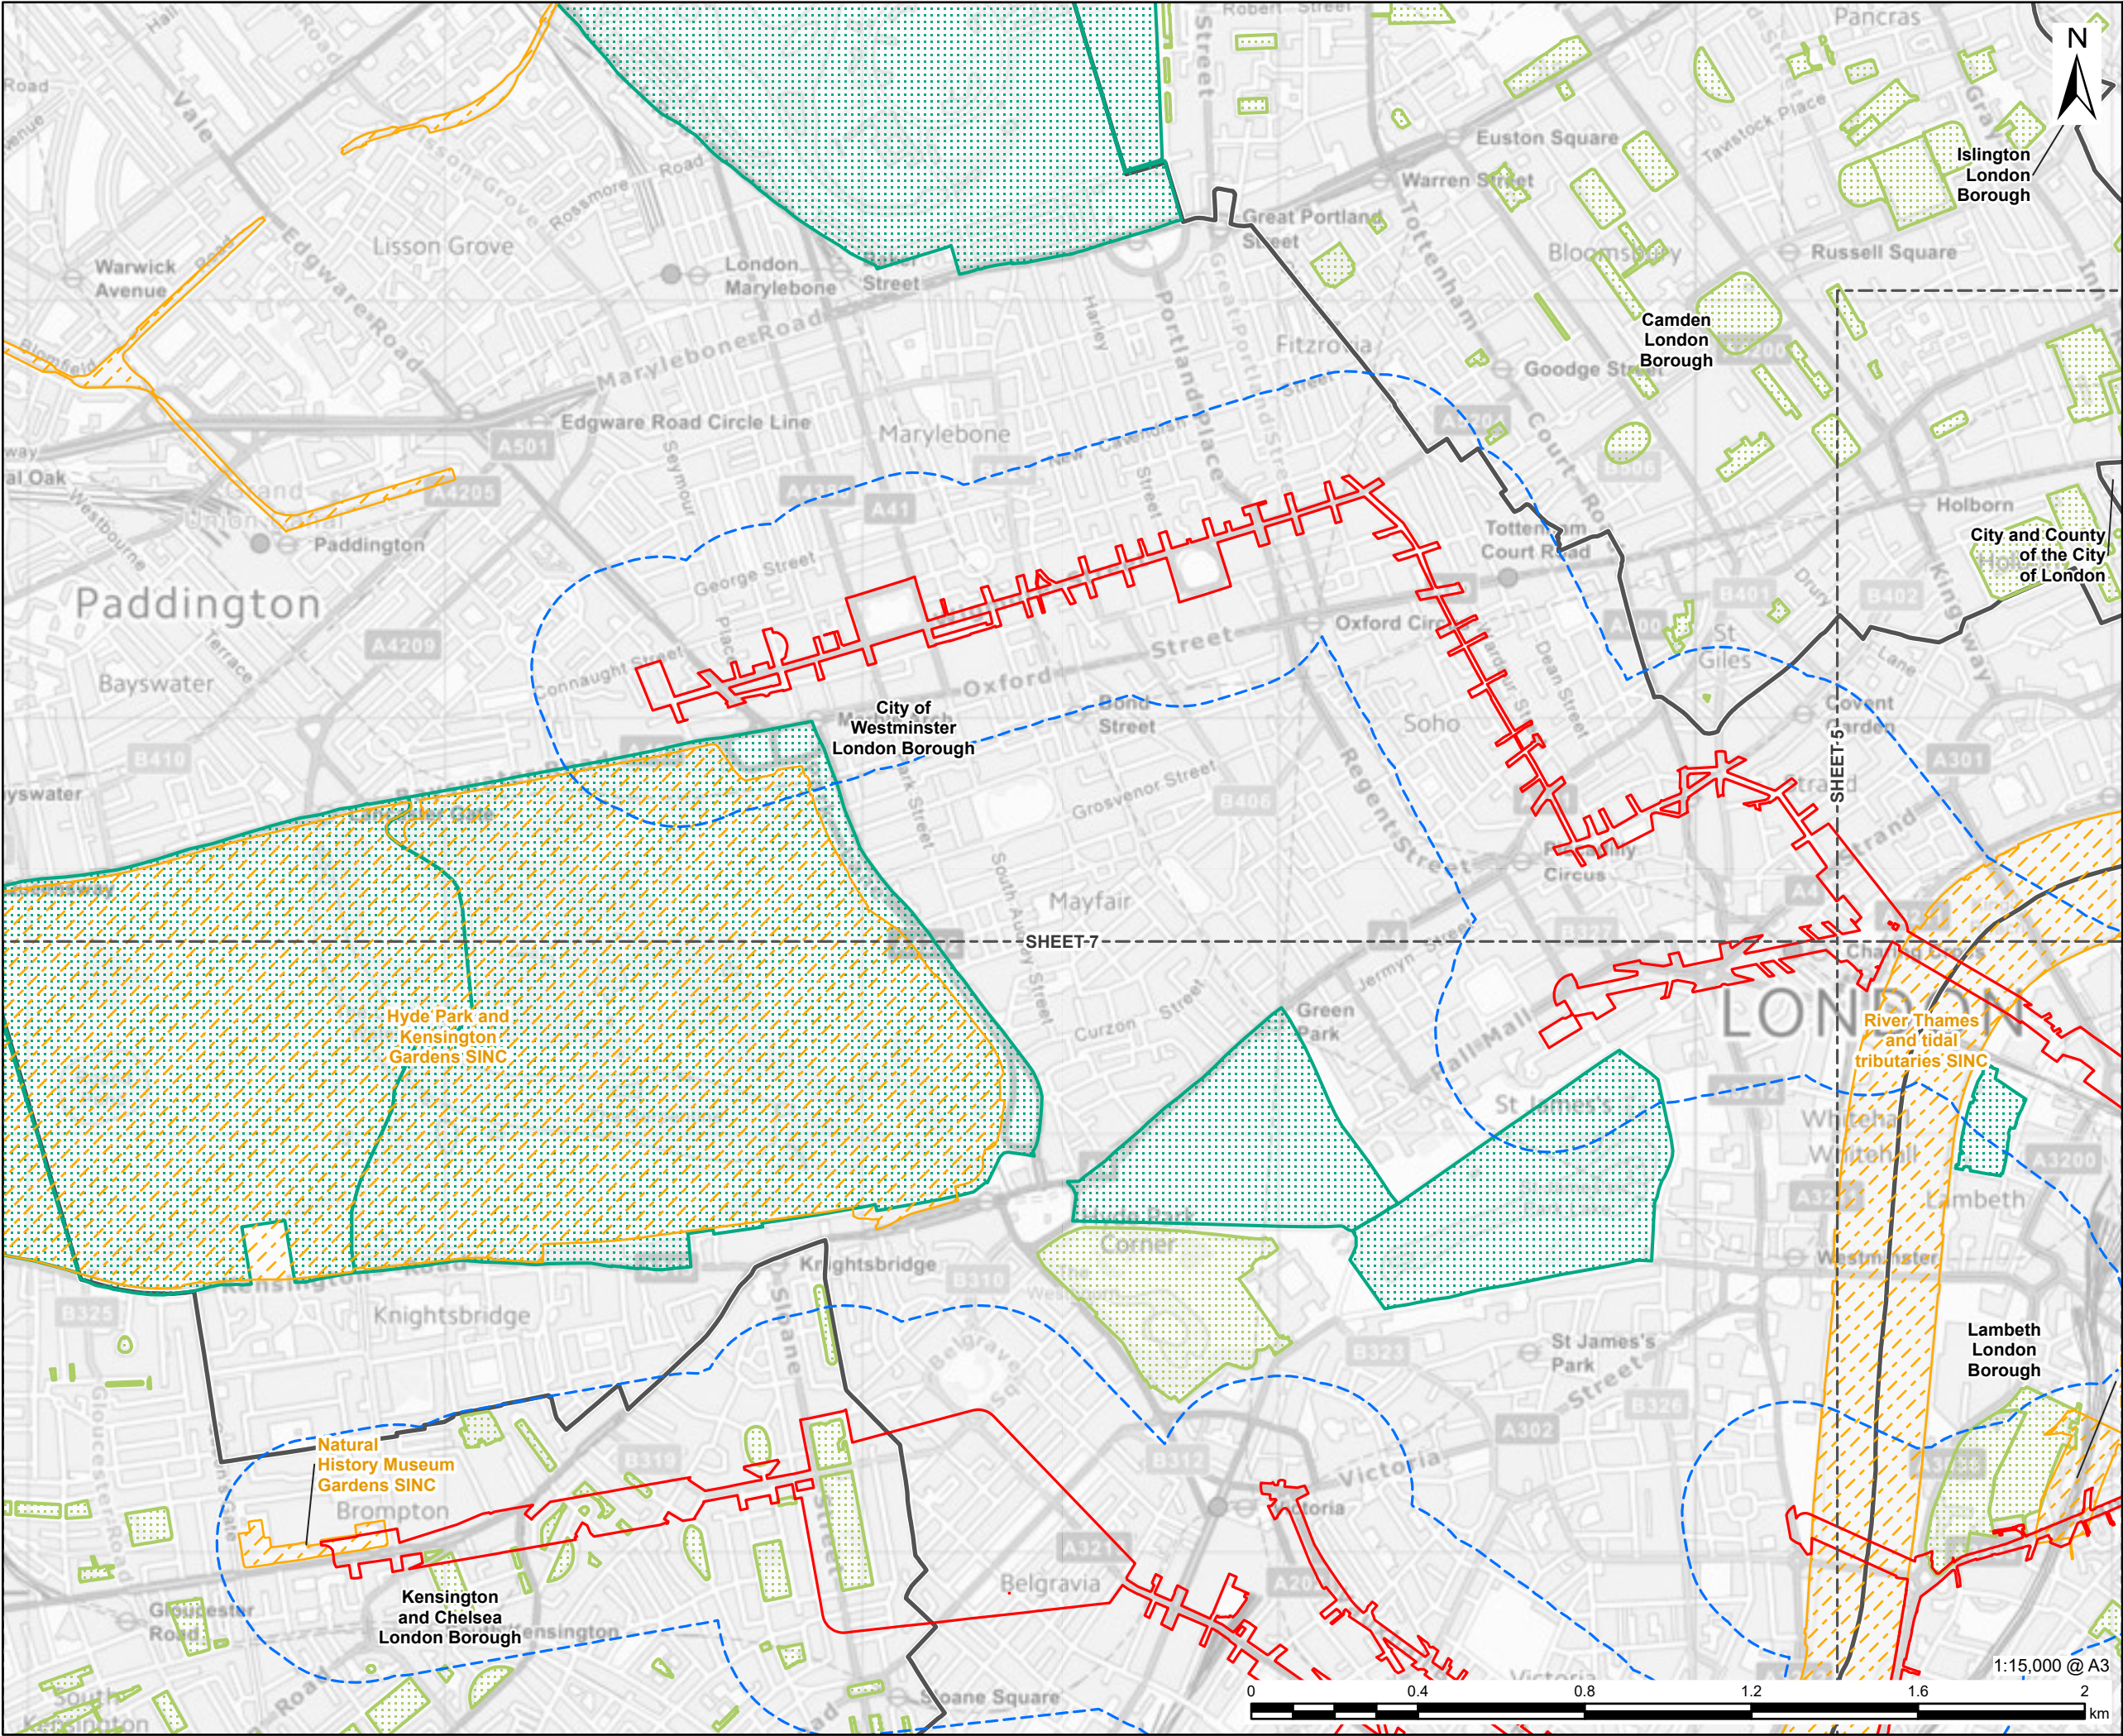

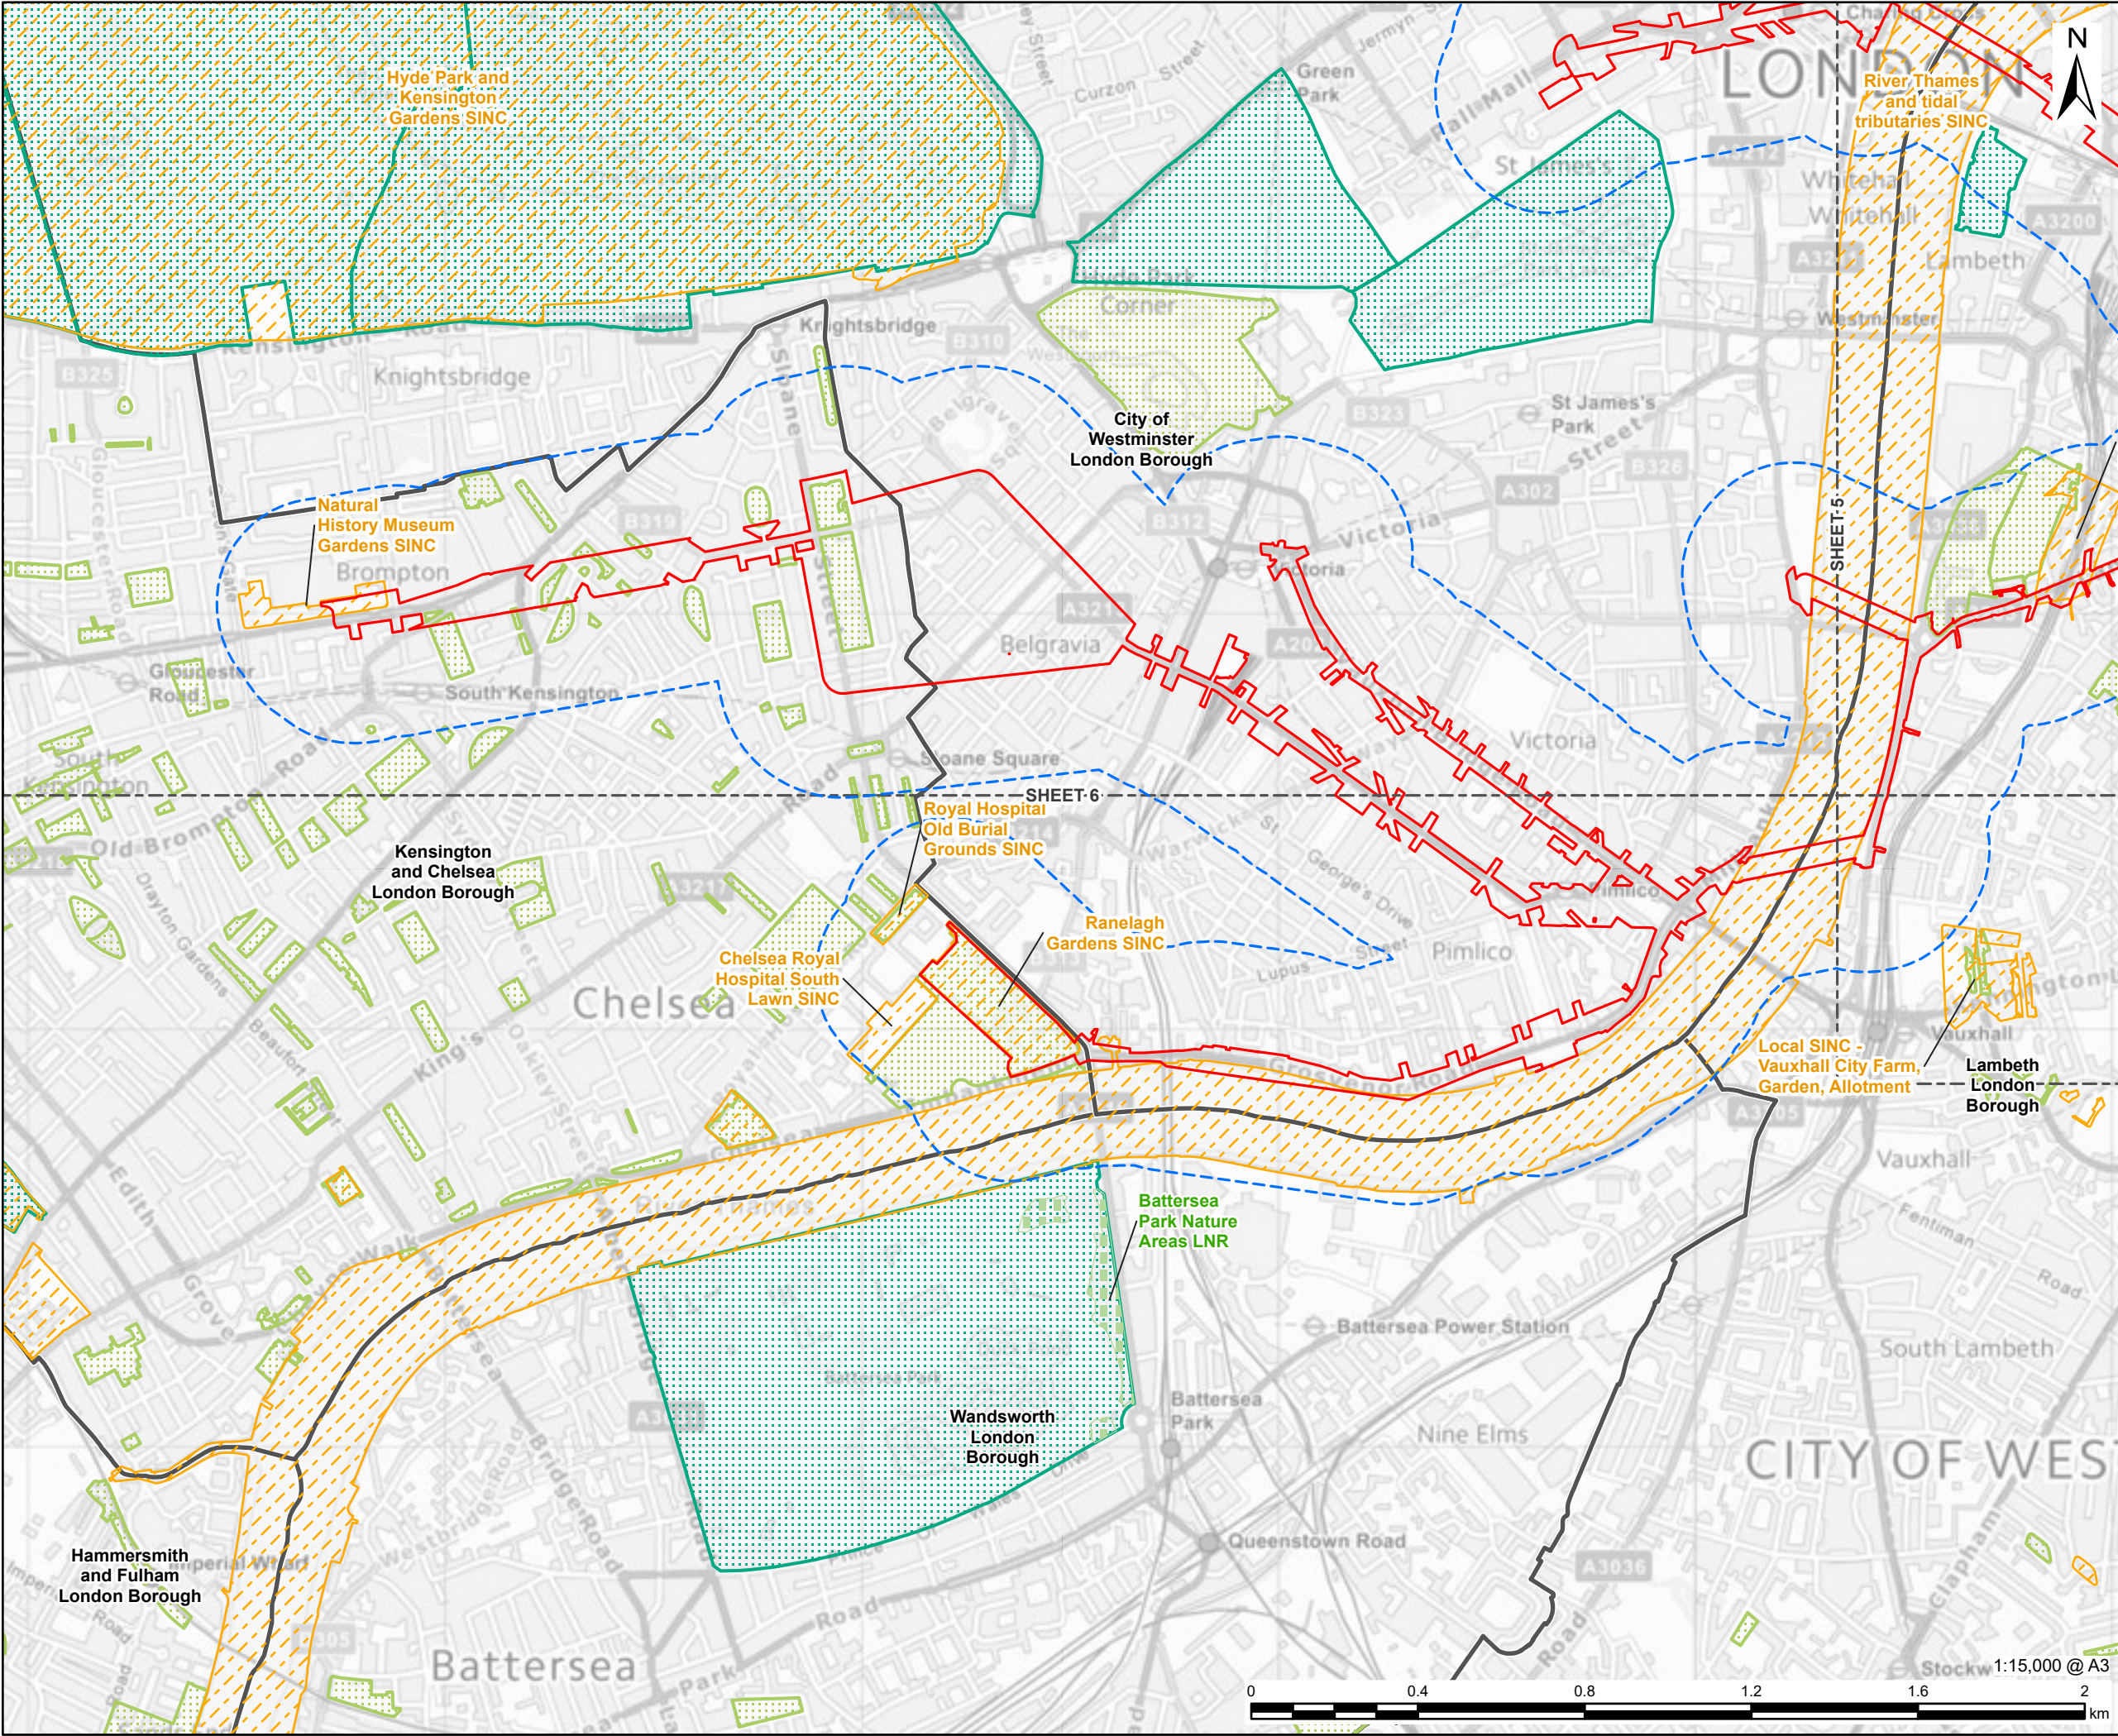

AECOM

PROJECT

Cory Heat Network

CLIENT


CORY

CONSULTANT

AECOM Limited
Aldgate Tower
2 Leman Street
London, E1 8FA
www.aecom.com

LEGEND

- EIA Scoping Boundary
- Construction Dust Assessment 250m Study Area
- London Borough Boundary
- Local Nature Reserve (LNR)
- Site of Importance for Nature Conservation (SINC)
- Designated Open Space
 - Metropolitan Open Land
 - Other Open Space

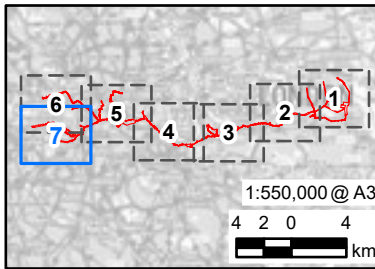

NOTES

Contains OS data © Crown copyright and database right 2026. Contains public sector information licensed under the Open Government Licence v3.0.
Contains OS data © Crown copyright 2025. © Natural England copyright. Contains Ordnance Survey data © Crown copyright and database right 2026.

Only SINC's intersecting the Construction Dust Assessment 250m Study Area are labelled.

ISSUE PURPOSE

Scoping Report

PROJECT NUMBER

60766791

FIGURE TITLE


Construction Dust Assessment Study Area

FIGURE NUMBER

Figure 6-1

Sheet 7 of 7

Figure 8-1: Ecology Designated Sites Study Area

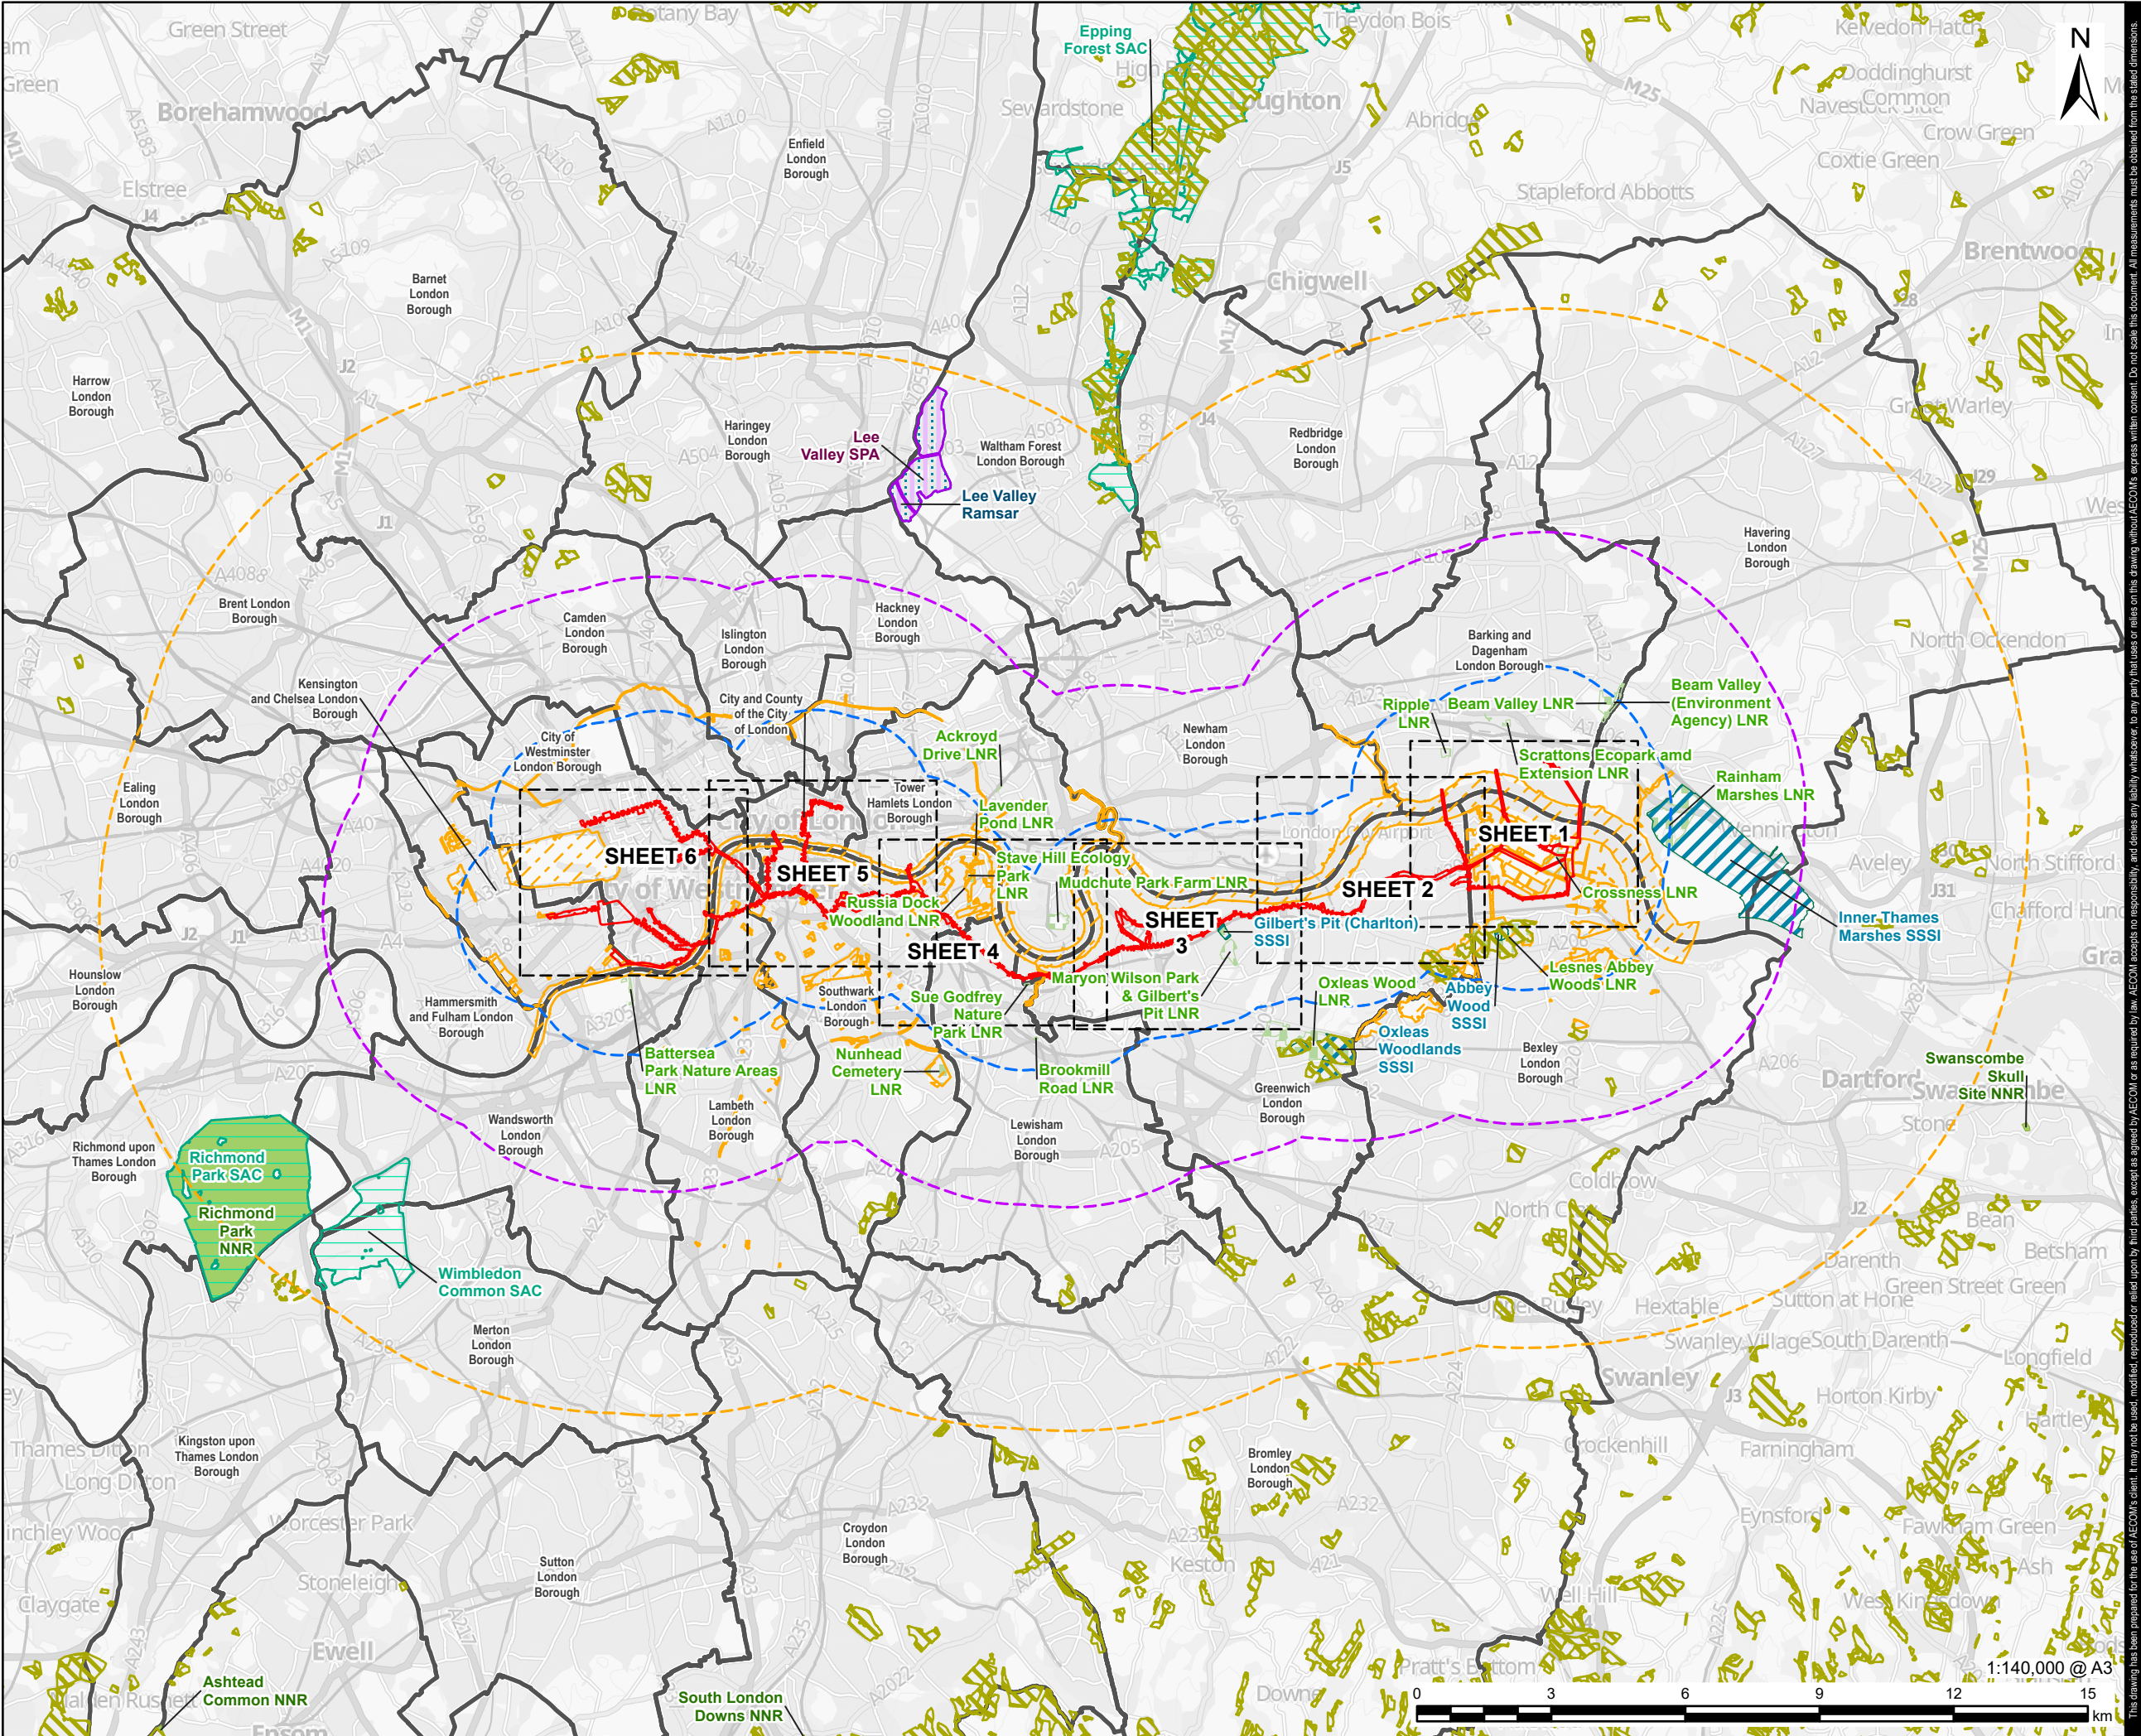

AECOM

PROJECT

London Strategic Heat
Main

CLIENT

CORY

CONSULTANT

AECOM Limited
Aldgate Tower
2 Leman Street
London, E1 8FA
www.aecom.com

LEGEND

- EIA Scoping Boundary
- 2km Buffer of the EIA Scoping Boundary
- 5km Buffer of the EIA Scoping Boundary
- 10km Buffer of the EIA Scoping Boundary
- London Borough Boundary
- Sheet Extent
- Ancient Woodland
- Site of Importance for Nature Conservation (SINC)
- Site of Special Scientific Interest (SSSI)
- Local Nature Reserve (LNR)
- Special Protection Area (SPA)
- Special Areas of Conservation (SAC)
- Ramsar
- National Nature Reserve (NNR)

NOTES

Contains OS data © Crown copyright and database right 2026. Contains public sector information licensed under the Open Government Licence v3.0.
© Natural England copyright. Contains Ordnance Survey data © Crown copyright and database right 2019., Contains OS data © Crown Copyright and database right 2026. Contains data from OS Zoomstack.
© Natural England copyright. Contains Ordnance Survey data © Crown copyright and database right 2026.

ISSUE PURPOSE

Scoping Report

PROJECT NUMBER


60766791

FIGURE TITLE

Ecology Designated Sites and Study Area


FIGURE NUMBER

Figure 8-1 Overview Sheet

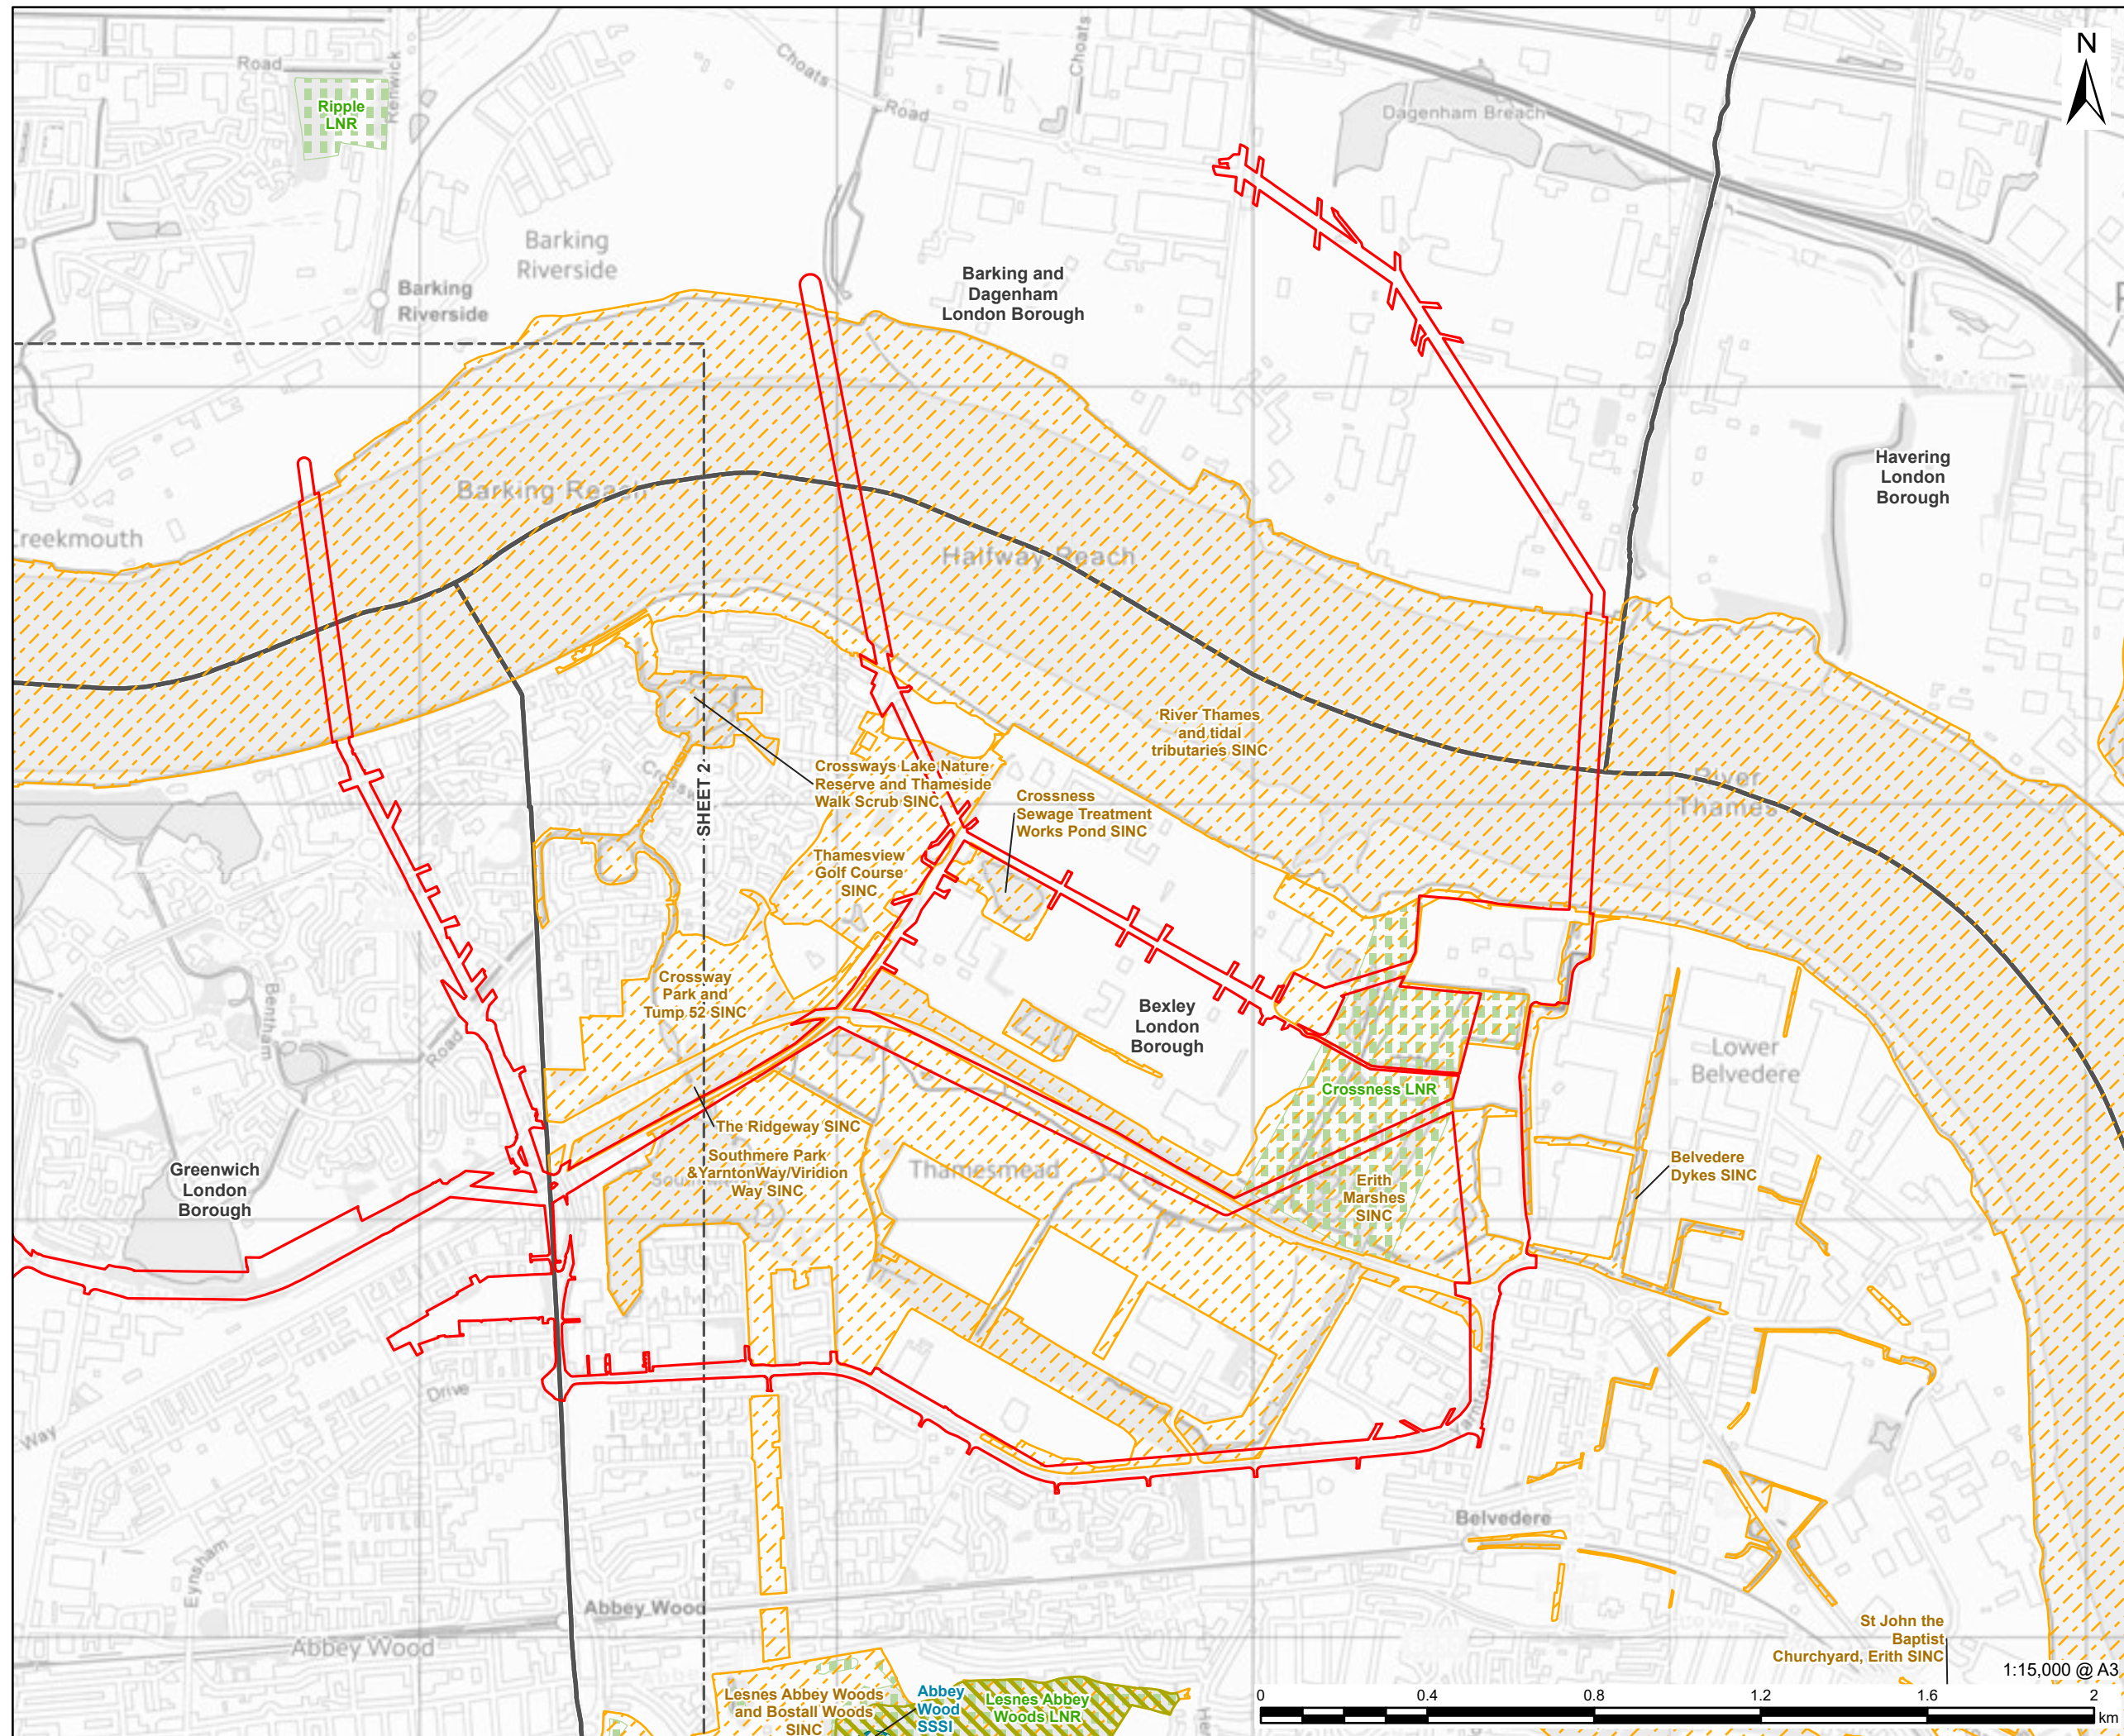

This drawing has been prepared for the use of AECOM's client. It may not be used, modified, reproduced or relied upon by third parties, except as agreed by AECOM or as required by law. AECOM accepts no responsibility, and denies any liability whatsoever, to any party that uses or relies on this drawing without AECOM's express written consent. Do not scale this document. All measurements must be obtained from the stilled dimensions.

AECOM	
PROJECT	
London Strategic Heat	
Main	
CLIENT	
CORY	
CONSULTANT	
AECOM Limited, Aldgate Tower 2 Leman Street, London, E1 8FA www.aecom.com	
LEGEND	
	EIA Scoping Boundary
	London Borough Boundary
	Site of Special Scientific Interest (SSSI)
	Site of Importance for Nature Conservation (SINC)
	Local Nature Reserve (LNR)

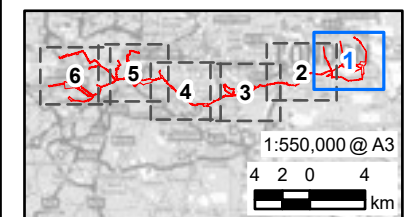

NOTES

Contains OS data © Crown copyright and database right 2026. Contains public sector information licensed under the Open Government Licence v3.0.
© Natural England copyright. Contains Ordnance Survey data © Crown copyright and database right 2019.
© Natural England copyright. Contains Ordnance Survey data © Crown copyright and database right 2026.

ISSUE PURPOSE

Scoping Report

PROJECT NUMBER

60766791


FIGURE TITLE

Ecology Designated Sites and Study Area

FIGURE NUMBER

Figure 8-1

Sheet 1 of 6

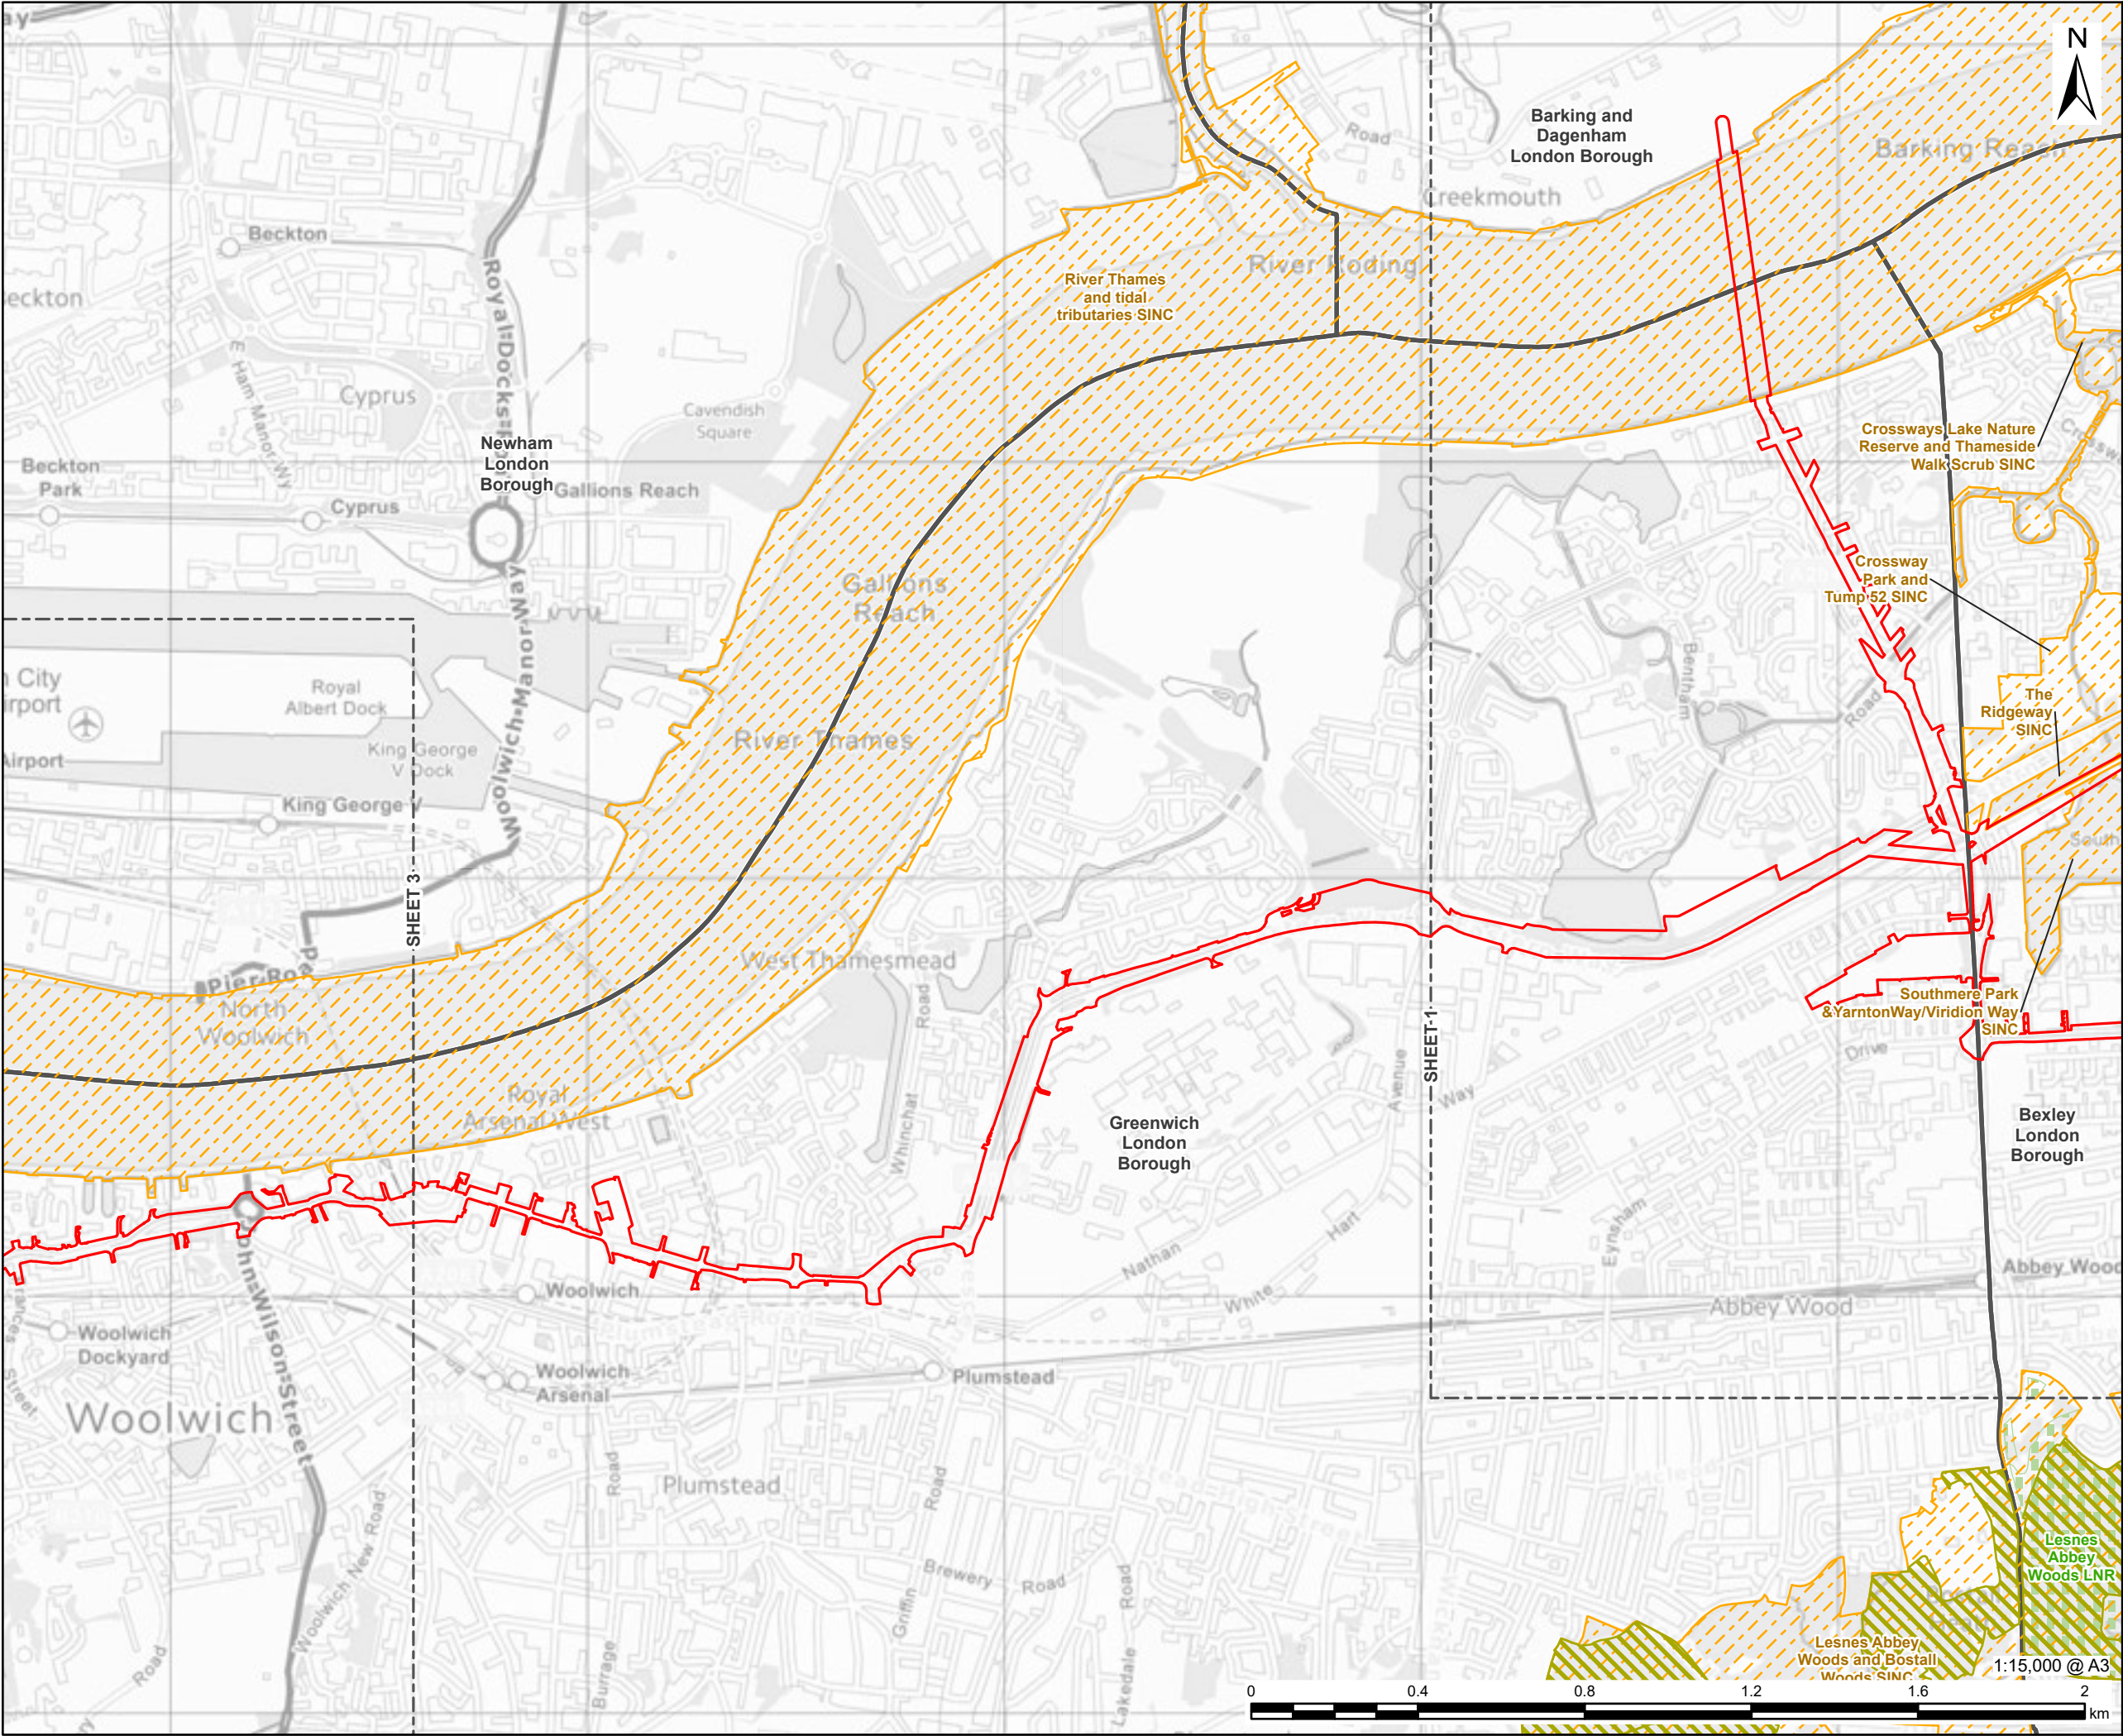

This drawing has been prepared for the use of AECOM's client. It may not be used, modified, reproduced or relied upon by third parties, except as agreed by AECOM or as required by law. AECOM accepts no responsibility, and denies any liability whatsoever, to any party that uses or relies on this drawing without AECOM's express written consent. Do not scale this document. All measurements must be obtained from the stated dimensions.

AECOM

PROJECT

London Strategic Heat

Main

CLIENT


CORY

CONSULTANT

AECOM Limited, Aldgate Tower
2 Leman Street, London, E1 8FA
www.aecom.com

LEGEND

- EIA Scoping Boundary
- London Borough Boundary
- Site of Importance for Nature Conservation (SINC)
- Local Nature Reserve (LNR)

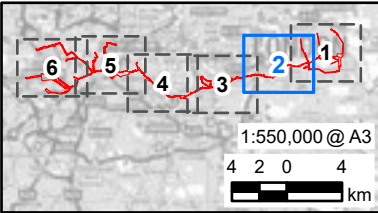

NOTES

Contains OS data © Crown copyright and database right 2026. Contains public sector information licensed under the Open Government Licence v3.0. © Natural England copyright. Contains Ordnance Survey data © Crown copyright and database right 2019. Contains OS data © Crown copyright 2025. © Natural England copyright. Contains Ordnance Survey data © Crown copyright and database right 2026.

ISSUE PURPOSE

Scoping Report

PROJECT NUMBER

60766791


FIGURE TITLE

Ecology Designated Sites and Study Area


FIGURE NUMBER

Figure 8-1

Sheet 2 of 6

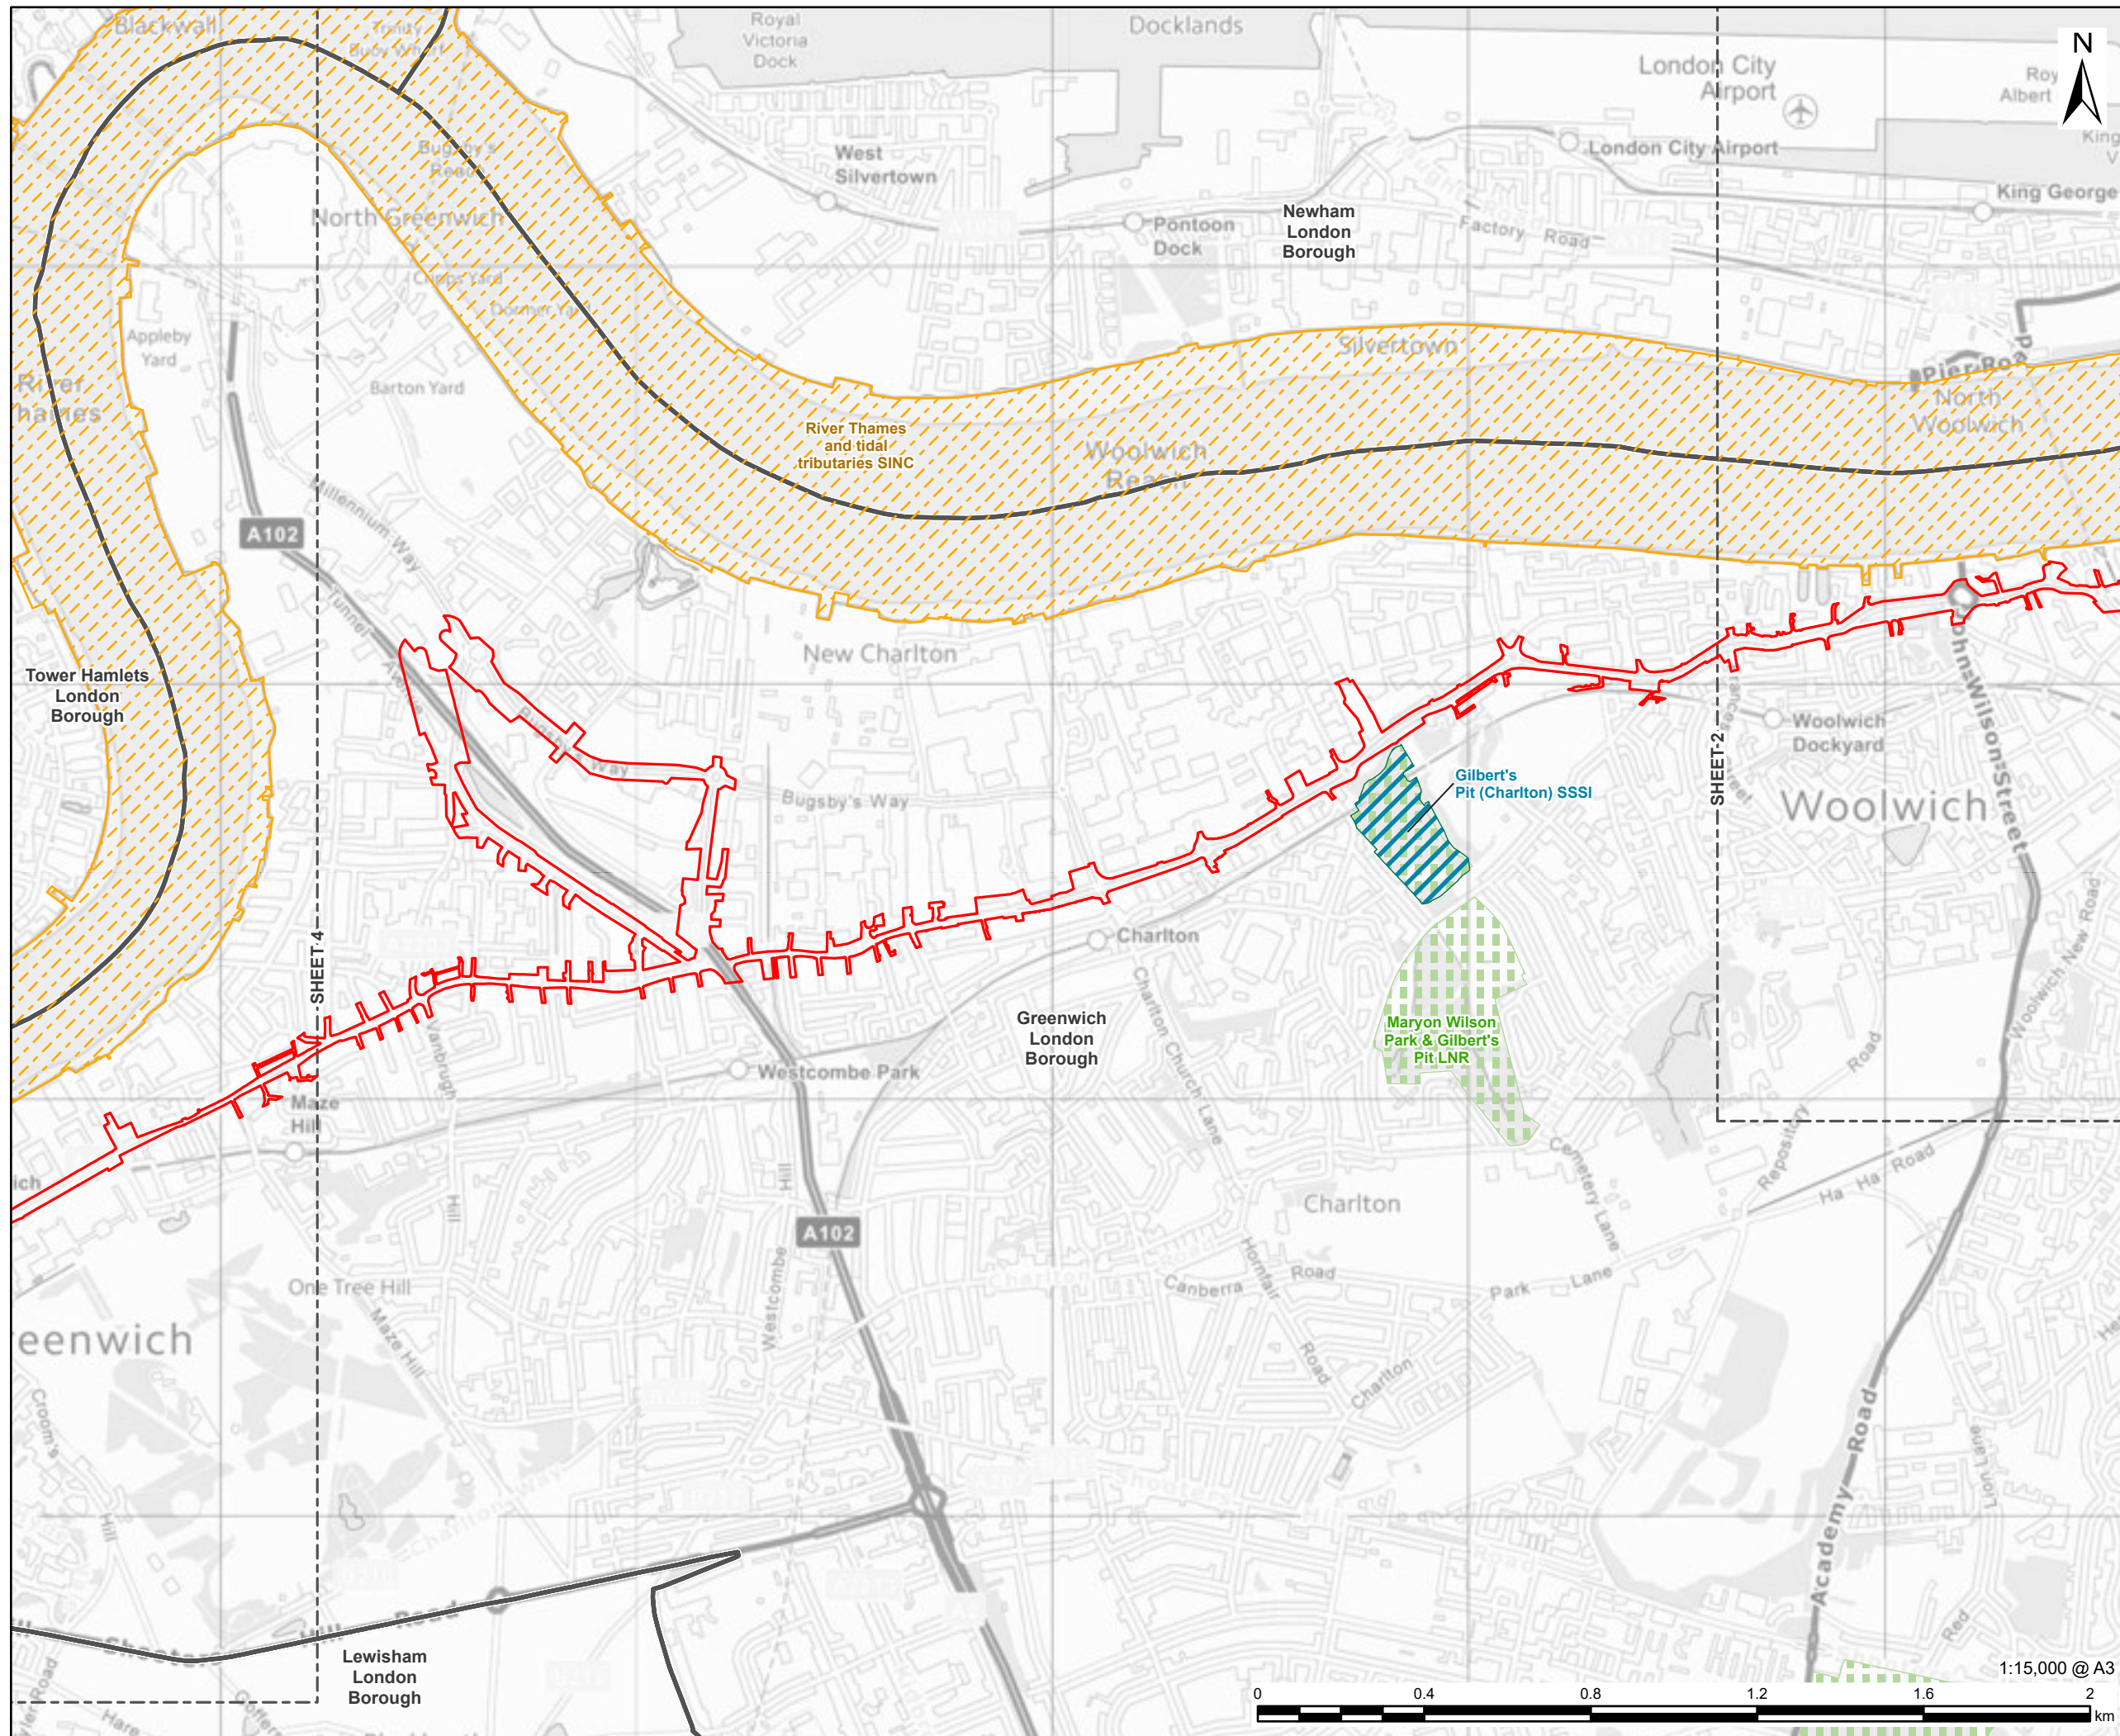

This drawing has been prepared for the use of AECOM's client. It may not be used, modified, reproduced or relied upon by third parties, except as agreed by AECOM or as required by law. AECOM accepts no responsibility, and denies any liability whatsoever, to any party that uses or relies on this drawing without AECOM's express written consent. Do not scale this document. All measurements must be obtained from the stated dimensions.

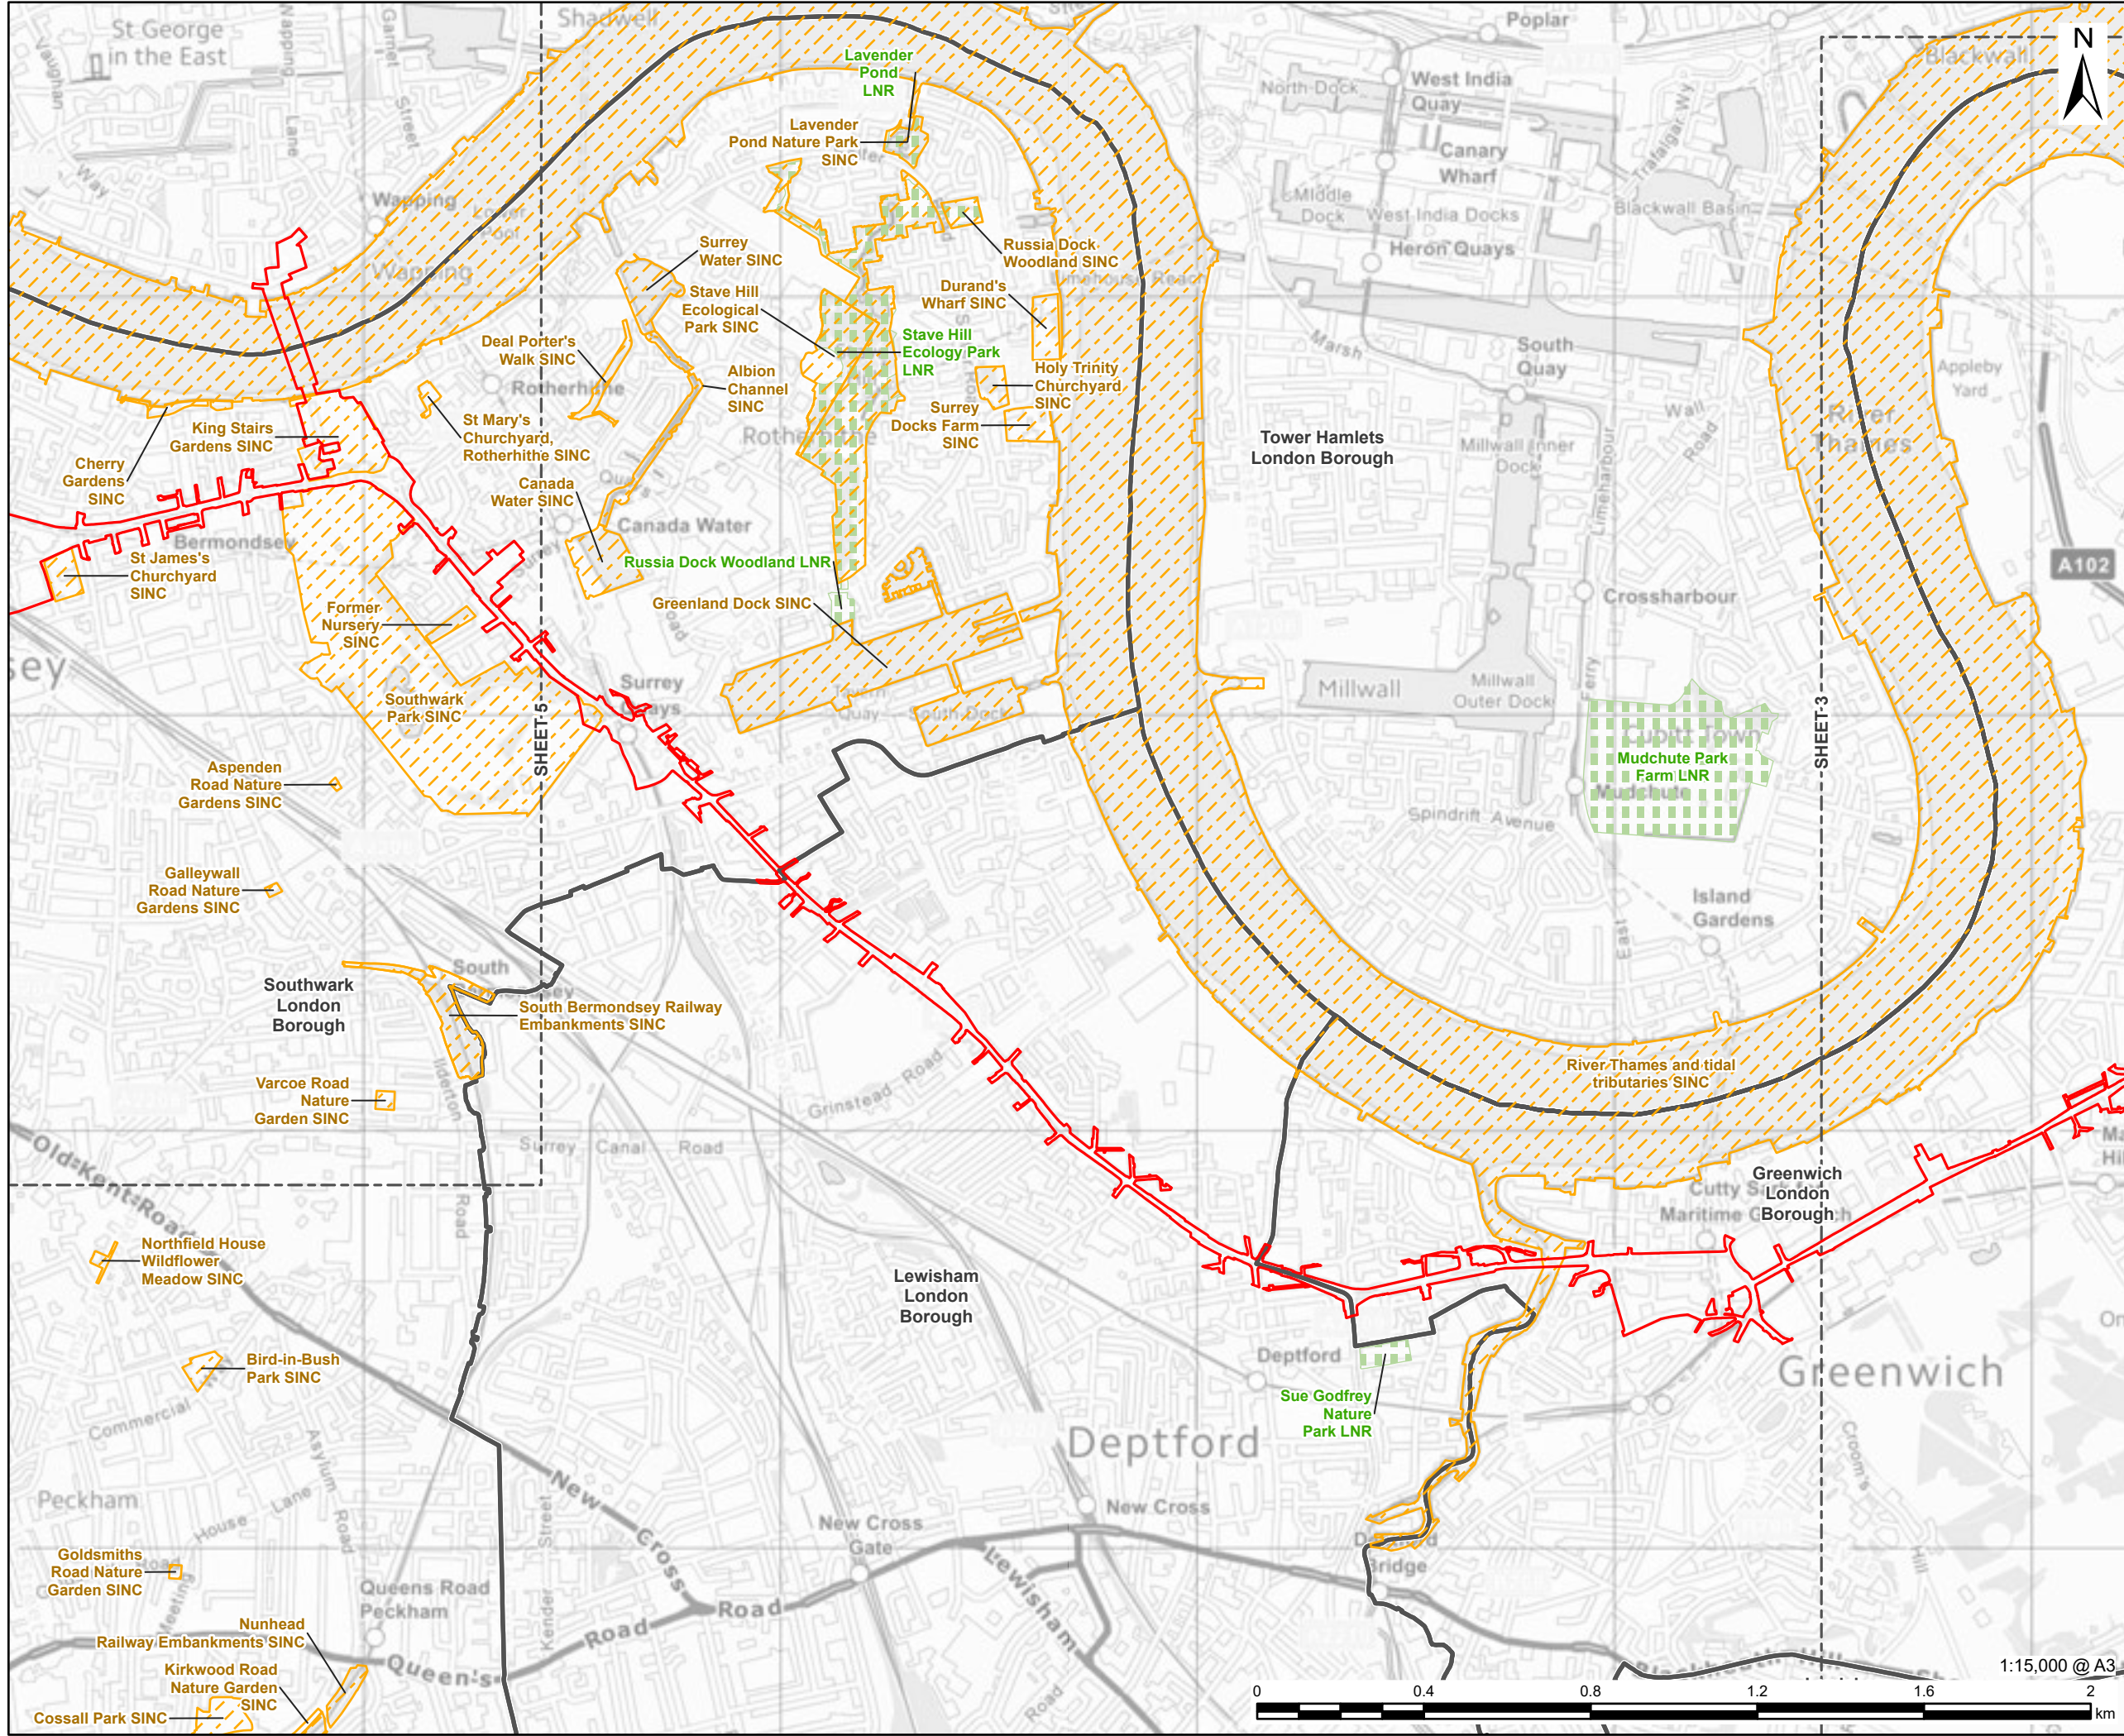

AECOM

PROJECT

London Strategic Heat

Main

CLIENT


CORY

CONSULTANT

AECOM Limited, Aldgate Tower
2 Leman Street, London, E1 8FA
www.aecom.com

LEGEND

- EIA Scoping Boundary
- London Borough Boundary
- Site of Importance for Nature Conservation (SINC)
- Local Nature Reserve (LNR)

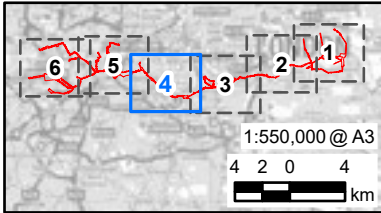

NOTES

Contains OS data © Crown copyright and database right 2026. Contains public sector information licensed under the Open Government Licence v3.0. © Natural England copyright. Contains Ordnance Survey data © Crown copyright and database right 2019. Contains OS data © Crown copyright 2025. © Natural England copyright. Contains Ordnance Survey data © Crown copyright and database right 2026.

ISSUE PURPOSE

Scoping Report

PROJECT NUMBER

60766791


FIGURE TITLE

Ecology Designated Sites and Study Area

FIGURE NUMBER

Figure 8-1

Sheet 4 of 6

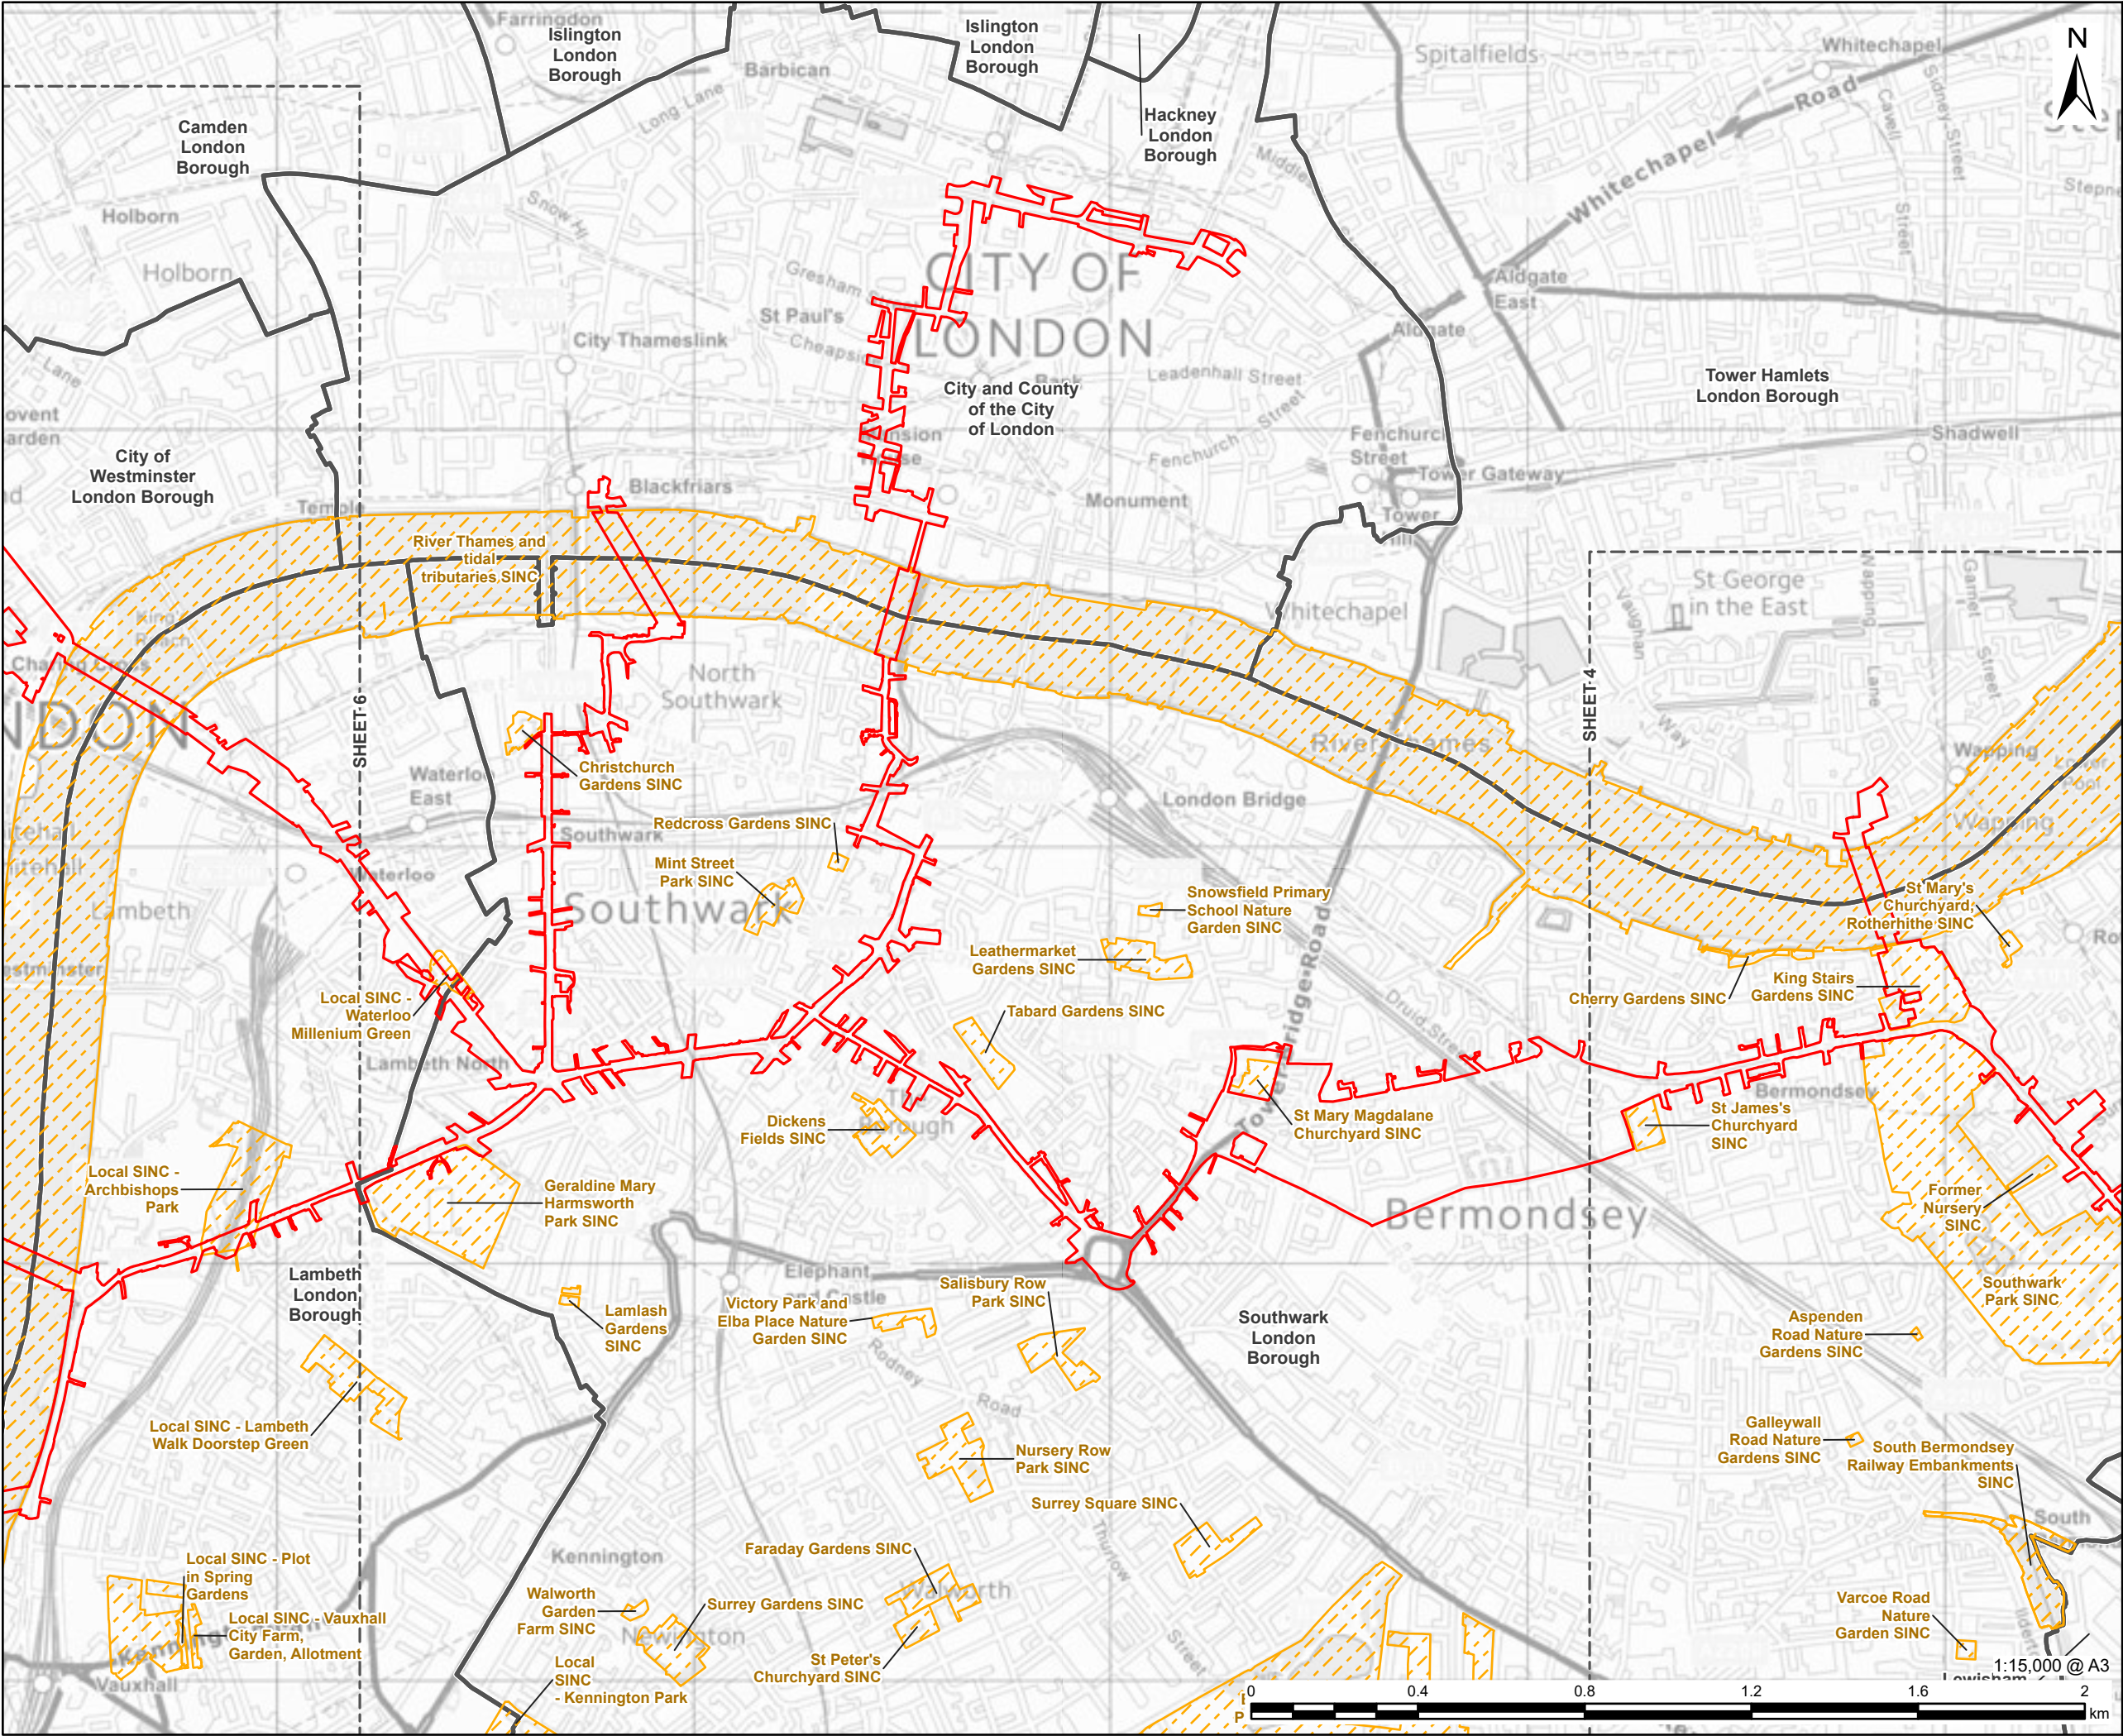

AECOM

PROJECT

London Strategic Heat
Main

CLIENT


CORY

CONSULTANT

AECOM Limited, Aldgate Tower
2 Leman Street, London, E1 8FA
www.aecom.com

LEGEND

- EIA Scoping Boundary
- London Borough Boundary
- Site of Importance for Nature Conservation (SINC)

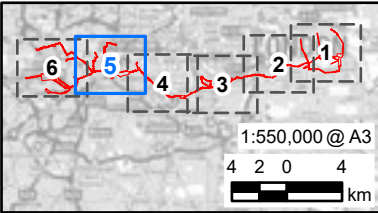

NOTES

Contains OS data © Crown copyright and database right 2026. Contains public sector information licensed under the Open Government Licence v3.0. © Natural England copyright. Contains Ordnance Survey data © Crown copyright and database right 2019. Contains OS data © Crown copyright 2025. © Natural England copyright. Contains Ordnance Survey data © Crown copyright and database right 2026.

ISSUE PURPOSE

Scoping Report

PROJECT NUMBER

60766791


FIGURE TITLE

Ecology Designated Sites and Study Area

FIGURE NUMBER

Figure 8-1

Sheet 5 of 6

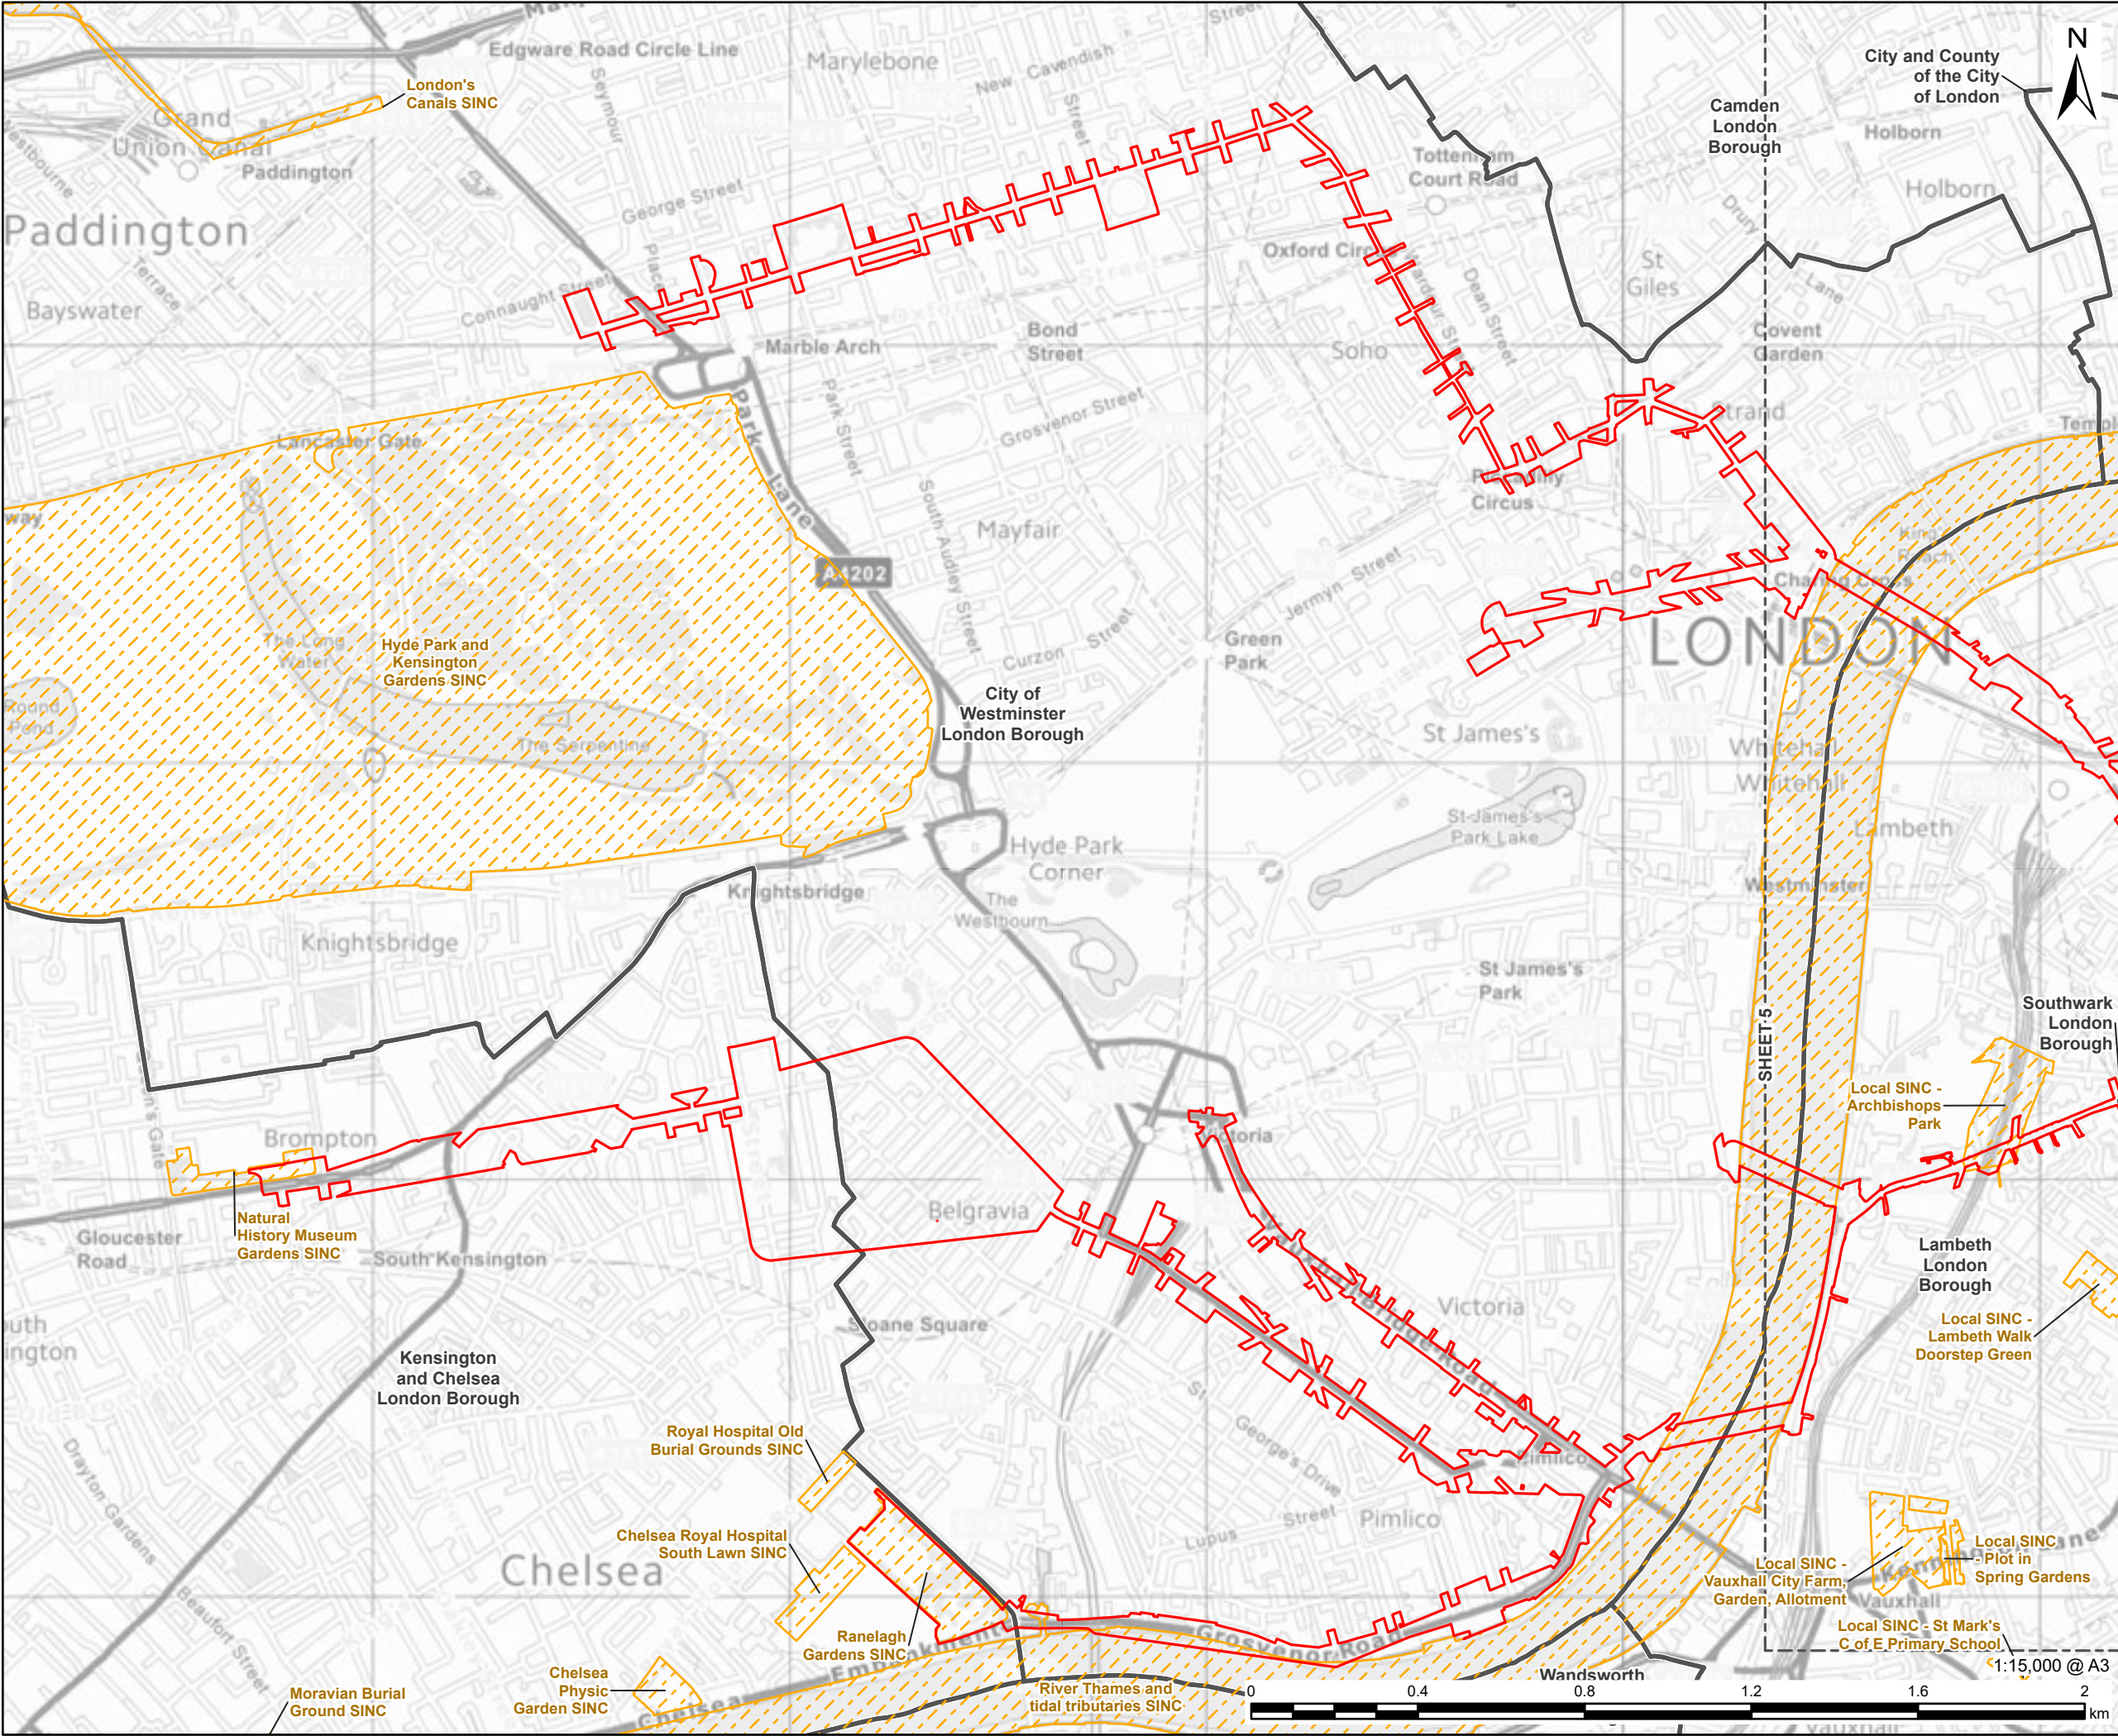

This drawing has been prepared for the use of AECOM's client. It may not be used, modified, reproduced or relied upon by third parties, except as agreed by AECOM or as required by law. AECOM accepts no responsibility, and denies any liability whatsoever, to any party that uses or relies on this drawing without AECOM's express written consent. Do not scale this document. All measurements must be obtained from the stated dimensions.

AECOM

PROJECT

London Strategic Heat
Main

CLIENT


CORY

CONSULTANT

AECOM Limited, Aldgate Tower
2 Leman Street, London, E1 8FA
www.aecom.com

LEGEND

- EIA Scoping Boundary
- London Borough Boundary
- Site of Importance for Nature Conservation (SINC)

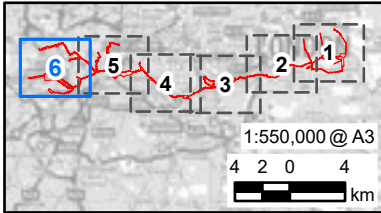

NOTES

Contains OS data © Crown copyright and database right 2026. Contains public sector information licensed under the Open Government Licence v3.0. © Natural England copyright. Contains Ordnance Survey data © Crown copyright and database right 2019. Contains OS data © Crown copyright 2025. © Natural England copyright. Contains Ordnance Survey data © Crown copyright and database right 2026.

ISSUE PURPOSE

Scoping Report

PROJECT NUMBER

60766791

FIGURE TITLE

Ecology Designated Sites and Study Area

FIGURE NUMBER

Figure 8-1

Sheet 6 of 6